

Revision		Date	Drawn	Checked
A	Scheme Amended To Suit Planners Comments.	07/10/2020	DB	AH

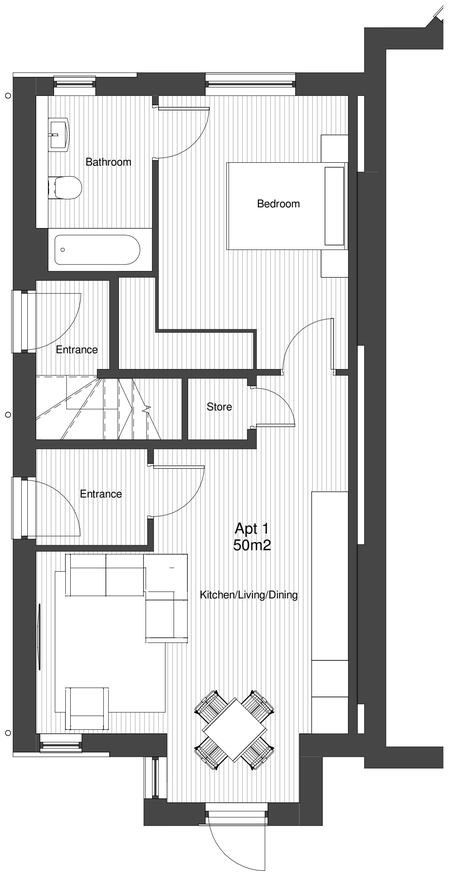


Ground Floor
Scale: 1 : 50

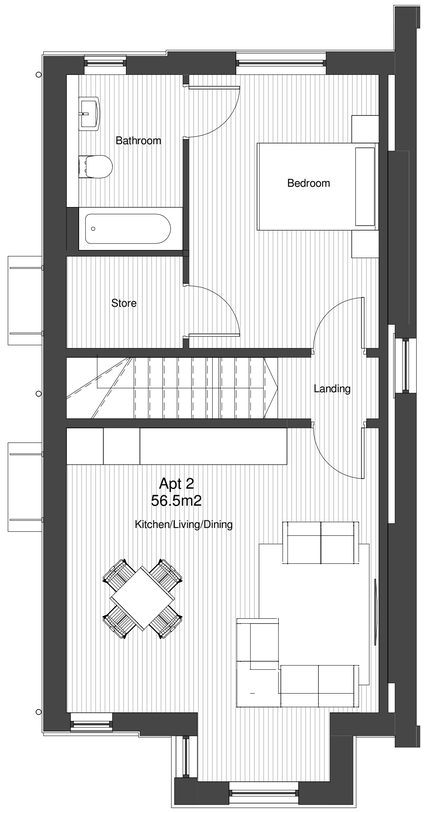

First Floor
Scale: 1 : 50



Site Plan
Scale: 1 : 200

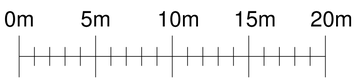

Scale Bar
Scale: 1 : 200



Location Plan
Scale: 1 : 1250

CODA Architecture

CODA Studios Ltd
70-71 Cornish Place, Cornish St, Sheffield, S6 3AF
T: 0114 279 6003
E: information@codastudios.co.uk

Drawn	Checked	Date	Scale	Revision
DGC	AH	01/10/20	As @ A1 indicated	A

Client	Addington Capital
Project	Warminster Road
Title	Proposed Plans
Dwg No.	2883 003

© COPYRIGHT EXISTS ON THE DESIGNS AND INFORMATION SHOWN ON THIS DRAWING.

The Contractor must verify all dimensions on site before making shop drawings or commencing work of any kind. No dimensions to be scaled from this drawing. Architect to be notified of any discrepancies in dimensions immediately.