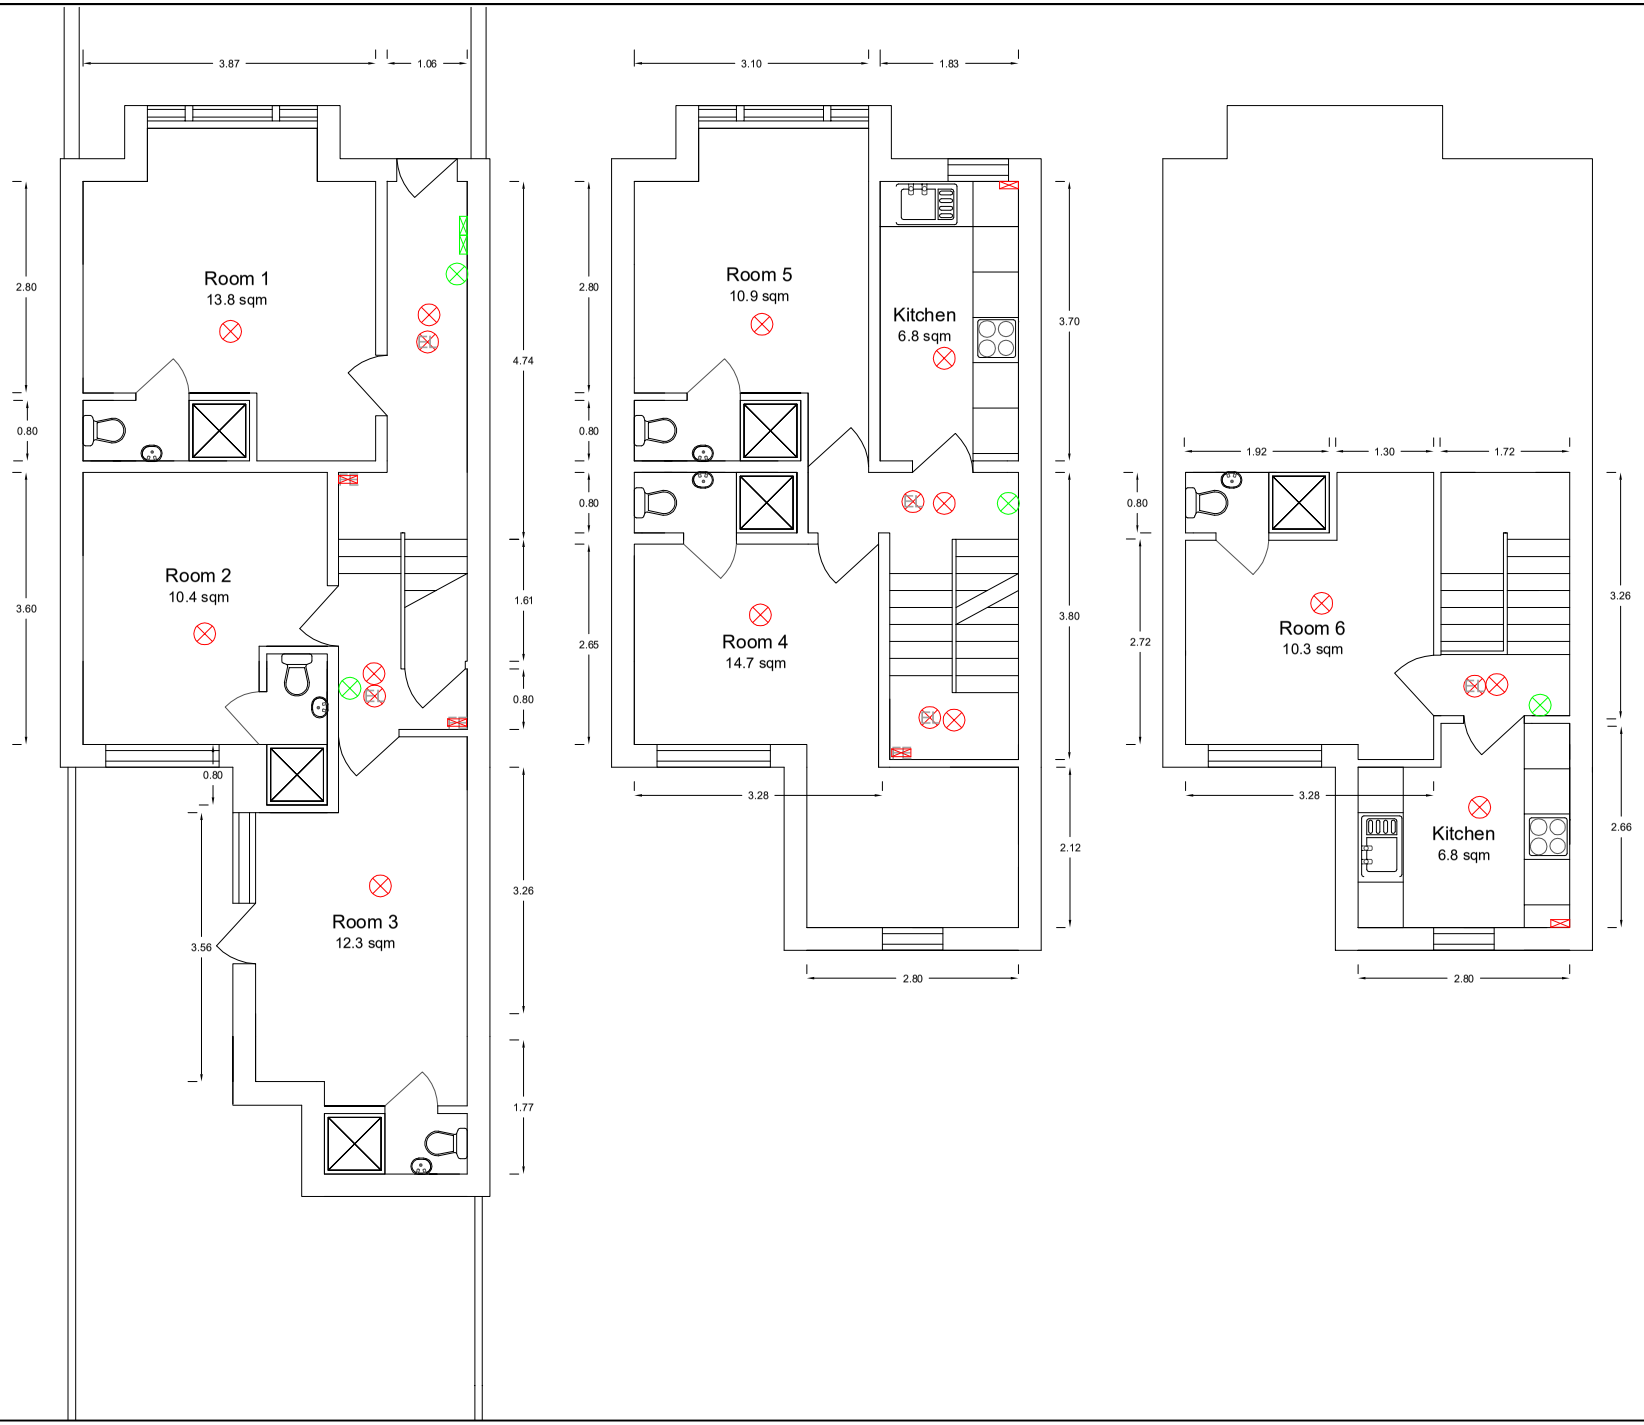


NOTES:

Proposed - Floor Plan

- Smoke/Heat Detector
- Emergency Light
- Fire Blanket
- Fire Extinguisher
- Fire Alarm Switch Board
- Fire Alarm ponit

Contacts:

Tel: 07976 928 789

E-Mail: joel.gray@greatplans.co.uk

Client:

Location:

3A Wisteria Road
London
SE13 5HW

Scale: 1:100 @ A4

1M 4M

Date:	Drawn By:
30-06-23	Joel Gray

Drg No: 02