


REFUSE STORE PLAN VIEW

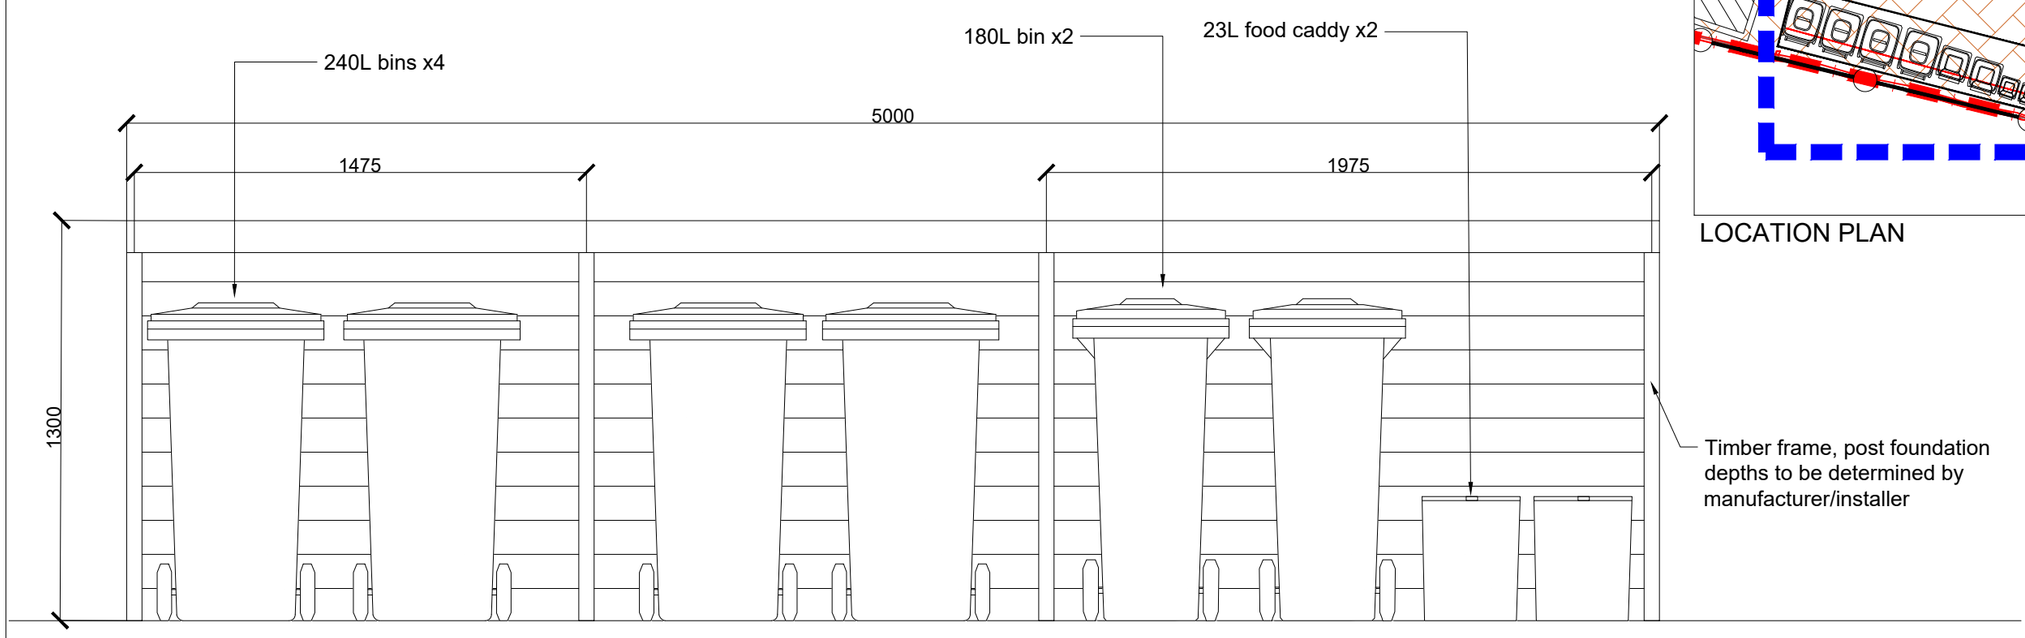

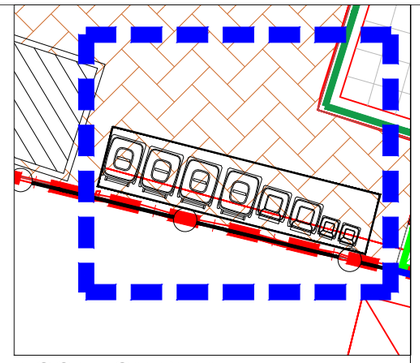

LOCATION PLAN

REFUSE STORAGE SECTION VIEW

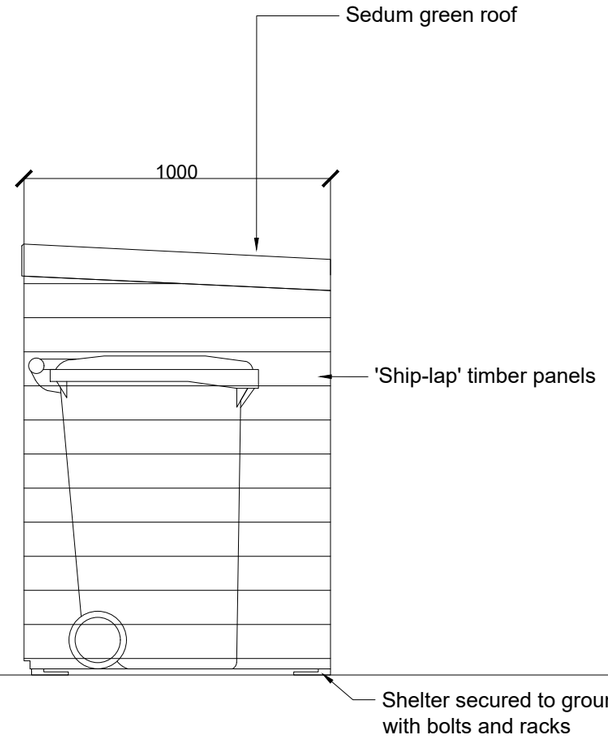

REVISION:
A. Updated in line LMP. JM 21-05-2025
B. Updated to LPA comments. JM 03-06-2025

FOR PLANNING

WEDDLES
MAIL@WEDDLES.CO.UK
WEDDLES.CO.UK
0114 250 1181
UNIT 4 WESTBROOK COURT
SHEFFIELD, S11 8YZ
LANDSCAPE
ARBORICULTURE
GARDEN DESIGN
ECOLOGY

Job: WARMINSTER ROAD, SOUTH NORWOOD

Title: REFUSE STORAGE DETAIL

scale@A3	drawn	date	drawing number	revision
1:20	JM	MAR 25	1782-003	B