


Surface treatment :
SELF COLOUR


CONFORMANCE AND PERFORMANCE CRITERIA			
Execution class	Consequence class	Production class	Service class
EX2	CC2	PC2	SC1


THIRD ANGLE

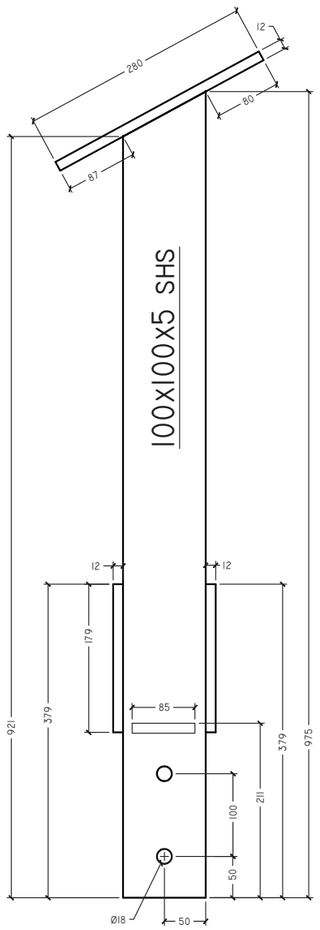


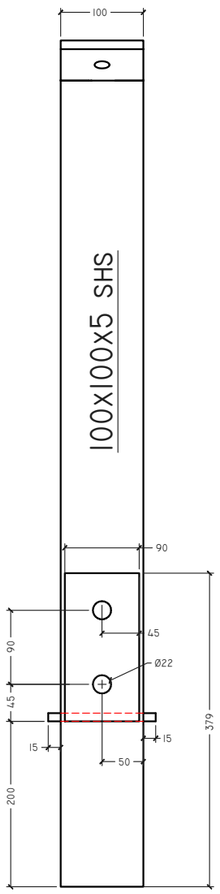


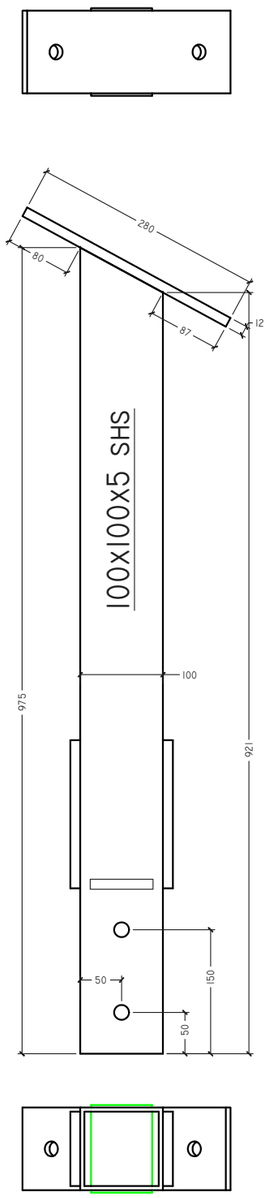

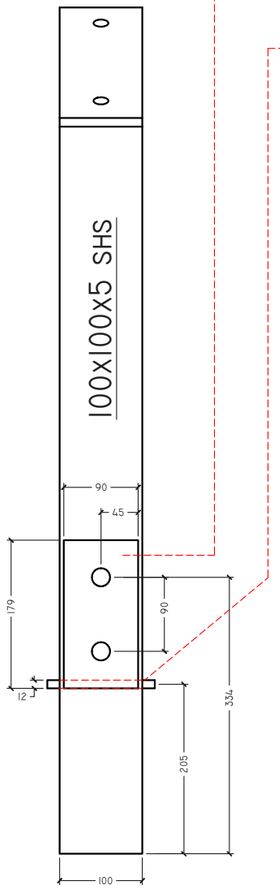


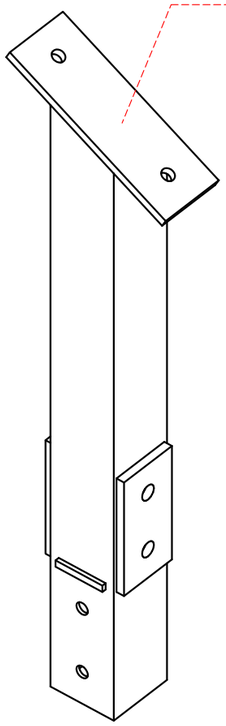

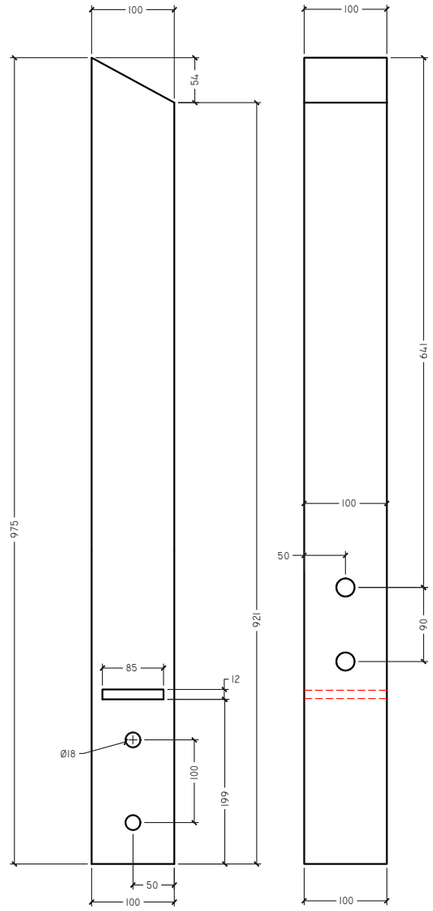

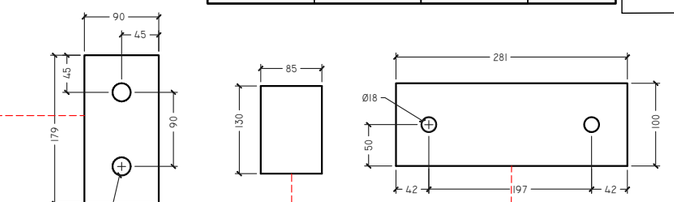

WELDED PLATE DETAIL

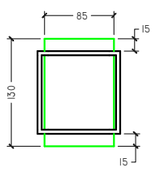

SUPPORT POST 1 X 1NO.

Client: DJA FABRICATION							
Project: 53 WAR MINSTER ROAD							
Client Order no.: TBC							

DESIGN AND INSTALLATION NOTES:

- ALL DIMENSIONS TO BE TREATED AS REFERENCE OR UNLESS OTHERWISE IDENTIFIED "FOR CONSTRUCTION"
- PLEASE REFER TO SPECIFICATION / DESIGN INTENT DOCUMENTATION FOR FURTHER DETAILS.
- SCALES RELATIVE TO STATED PAPER SPACE IN TITLE BLOCK AS A4,A3,A2 OR A1
- SUBCONTRACTORS TO VARIFY EXISTING SETUP, INSTALLATION OR LEVELS PRIOR TO WORKING AT ALL TIMES.
- SPECIFIC TASK RELATED OPERATIONS, REFER TO METHOD STATEMENT OR SCOPE OF WORKS DOCUMENTATION.
- FINISHED COATINGS / PROTECTIVE TREATMENTS AS PER SPECIFICATION / DESIGN INTENT OR UNLESS OTHERWISE STATED ON THIS DRAWING.
- CRITICAL DIMENSIONS OR IMPORTANT NOTES IDENTIFIED IN RED AND HIGHLIGHTED WHERE APPROPRIATE

DRAWING SPECIFICATION AND INFORMATION

Site Survey Date	Designer	Drg Date / Revision	Revision note / Drawing Level	Revision	Scale:	Material
N/A	PRH	25/01/23	REVIEW STATUS	B	1:15	MILD STEEL

Drawing Title	Drg no.	Dezine job no.	Drawing size
POST 1	DJA-01-23-4907 A1	4907	A2

DEZINE
Trading Under Kent Structural & Architectural ltd

Structural Survey - Engineering design - Brass Surveys
3D visuals - Concept design - Fabrication Detailing
Cost engineering - Consultancy


UNIT 11B, VICARAGE LANE, HOO, ROCHESTER, KENT, ME39LB
OFFICE: 01634 256971 ACCOUNTS: 01634 256971
WWW.DEZINECONSULTANCY.COM - DEZINECONSULTANCY@HOTMAIL.COM


Surface treatment :
SELF COLOUR


CONFORMANCE AND PERFORMANCE CRITERIA			
Execution class	Consequence class	Production class	Service class
EX2	CC2	PC2	SC1


THIRD ANGLE


SUPPORT POST 2
X 1NO.

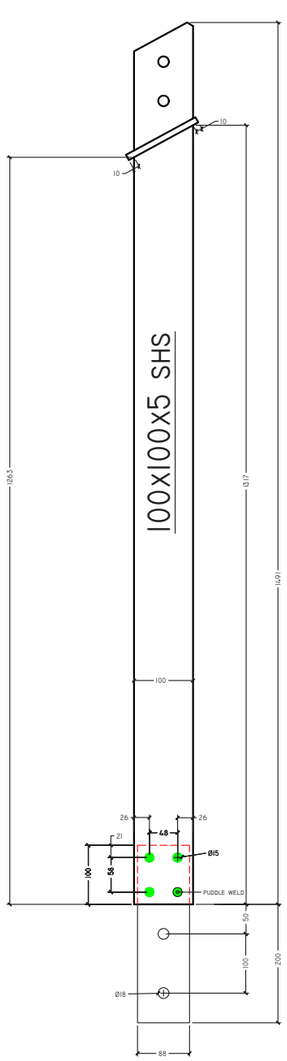

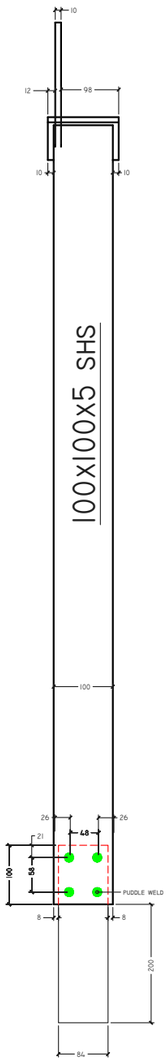


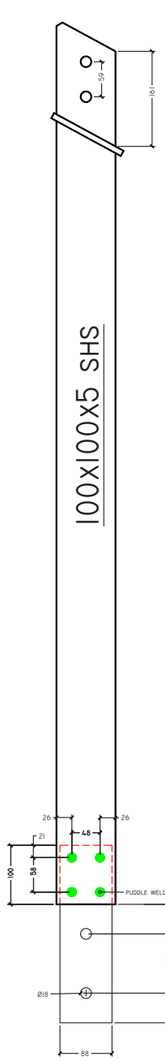


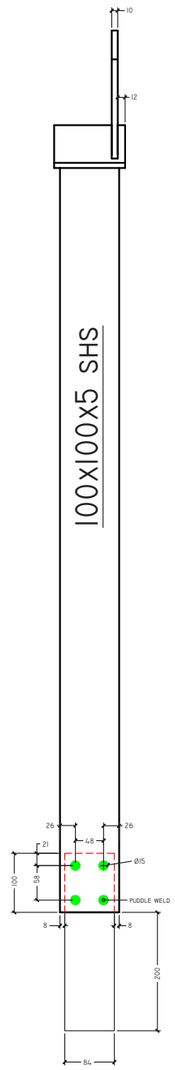


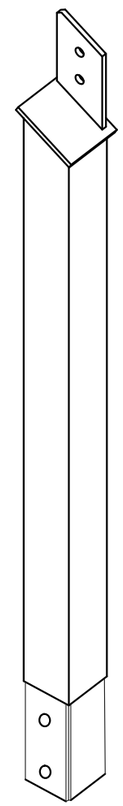

10M THK PLATES

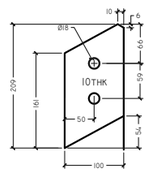

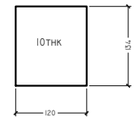

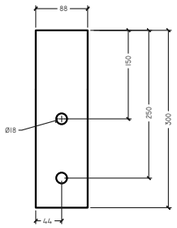



Client	DJA FABRICATION
Project	53 WAR MINSTER ROAD
Client Order no.	TBC

DESIGN AND INSTALLATION NOTES:

- ALL DIMENSIONS TO BE TREATED AS REFERENCE OR UNLESS OTHERWISE IDENTIFIED "FOR CONSTRUCTION"
- PLEASE REFER TO SPECIFICATION / DESIGN INTENT DOCUMENTATION FOR FURTHER DETAILS.
- SCALES RELATIVE TO STATED PAPER SPACE IN TITLE BLOCK AS A4,A3,A2 OR A1
- SUBCONTRACTORS TO VARIFY EXISTING SETUP, INSTALLATION OR LEVELS PRIOR TO WORKING AT ALL TIMES.
- SPECIFIC TASK RELATED OPERATIONS, REFER TO METHOD STATEMENT OR SCOPE OF WORKS DOCUMENTATION.
- FINISHED COATINGS / PROTECTIVE TREATMENTS AS PER SPECIFICATION / DESIGN INTENT OR UNLESS OTHERWISE STATED ON THIS DRAWING.
- CRITICAL DIMENSIONS OR IMPORTANT NOTES IDENTIFIED IN RED AND HIGHLIGHTED WHERE APPROPRIATE

DRAWING SPECIFICATION AND INFORMATION

Site Survey Date	Designer	Drg Date / Revision	Revision note / Drawing Level	Revision	Scale:	Material
N/A	PRH	25/01/23	REVIEW STATUS	B	1:15	MILD STEEL

Drawing Title	Drg no.	Dezine job no.	Drawing size
POST 2	DJA-01-23-4907 A2	4907	A2

DEZINE
Trading Under Kent Structural & Architectural ltd


Structural Survey - Engineering design - Drone Surveys
3D visuals - Concept design - Fabrication Detailing
Cost engineering - Consultancy


UNIT 11B, VICARAGE LANE, HOO, ROCHESTER, KENT, ME39LB
OFFICE: 01634 256971 ACCOUNTS: 01634 256971
WWW.DEZINECONSULTANCY.COM - DEZINECONSULTANCY@HOTMAIL.COM

Surface treatment :
SELF COLOUR


CONFORMANCE AND PERFORMANCE CRITERIA			
Execution class	Consequence class	Production class	Service class
EX2	CC2	PC2	SC1


THIRD ANGLE

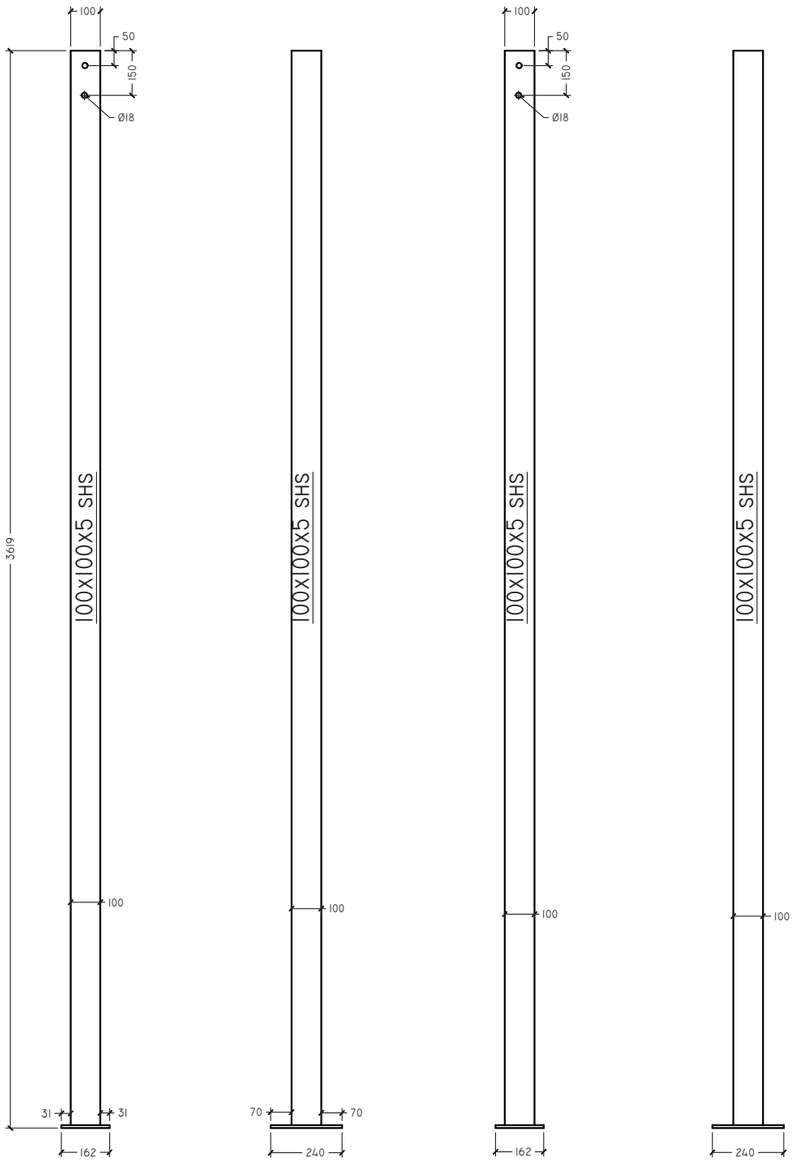


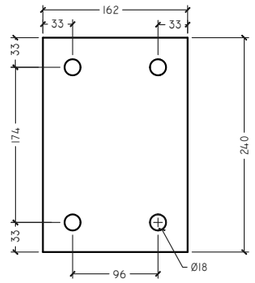


10M THK PLATES

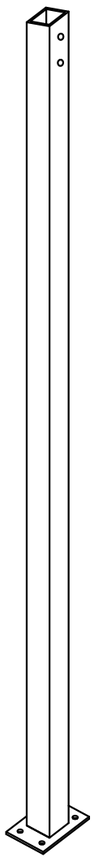


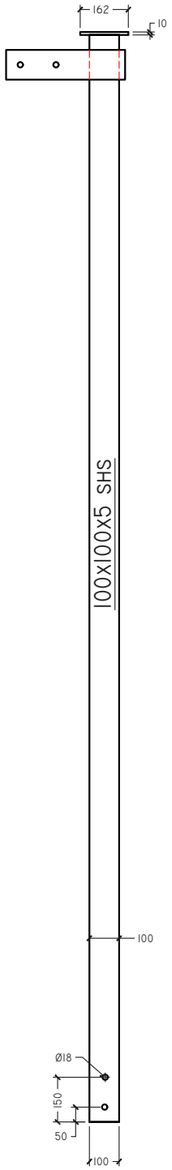

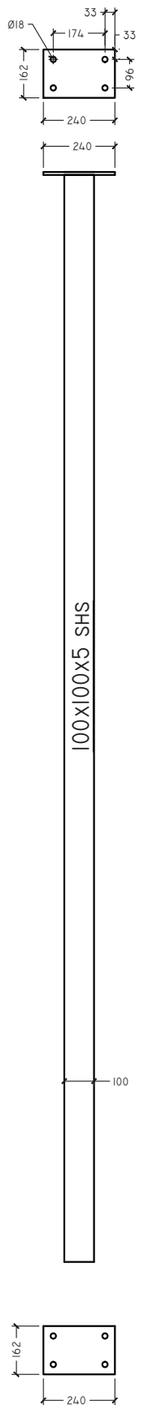

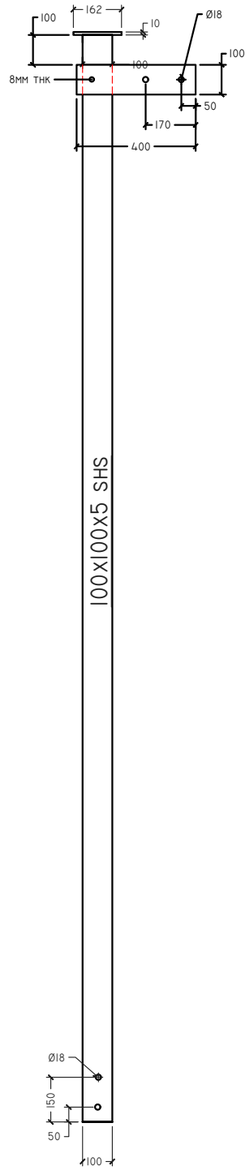



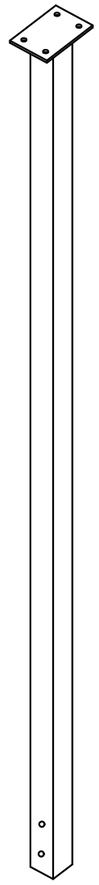

SUPPORT POST 3
X 1NO.

SUPPORT POST 4
X 1NO.

Client	DJA FABRICATION
Project	53 WAR MINSTER ROAD
Client Order no.	TBC

DESIGN AND INSTALLATION NOTES:

- ALL DIMENSIONS TO BE TREATED AS REFERENCE OR UNLESS OTHERWISE IDENTIFIED "FOR CONSTRUCTION"
- PLEASE REFER TO SPECIFICATION / DESIGN INTENT DOCUMENTATION FOR FURTHER DETAILS.
- SCALES RELATIVE TO STATED PAPER SPACE IN TITLE BLOCK AS A4,A3,A2 OR A1
- SUBCONTRACTORS TO VARIFY EXISTING SETUP, INSTALLATION OR LEVELS PRIOR TO WORKING AT ALL TIMES.
- SPECIFIC TASK RELATED OPERATIONS, REFER TO METHOD STATEMENT OR SCOPE OF WORKS DOCUMENTATION.
- FINISHED COATINGS / PROTECTIVE TREATMENTS AS PER SPECIFICATION / DESIGN INTENT OR UNLESS OTHERWISE STATED ON THIS DRAWING.
- CRITICAL DIMENSIONS OR IMPORTANT NOTES IDENTIFIED IN RED AND HIGHLIGHTED WHERE APPROPRIATE

DRAWING SPECIFICATION AND INFORMATION

Site Survey Date	Designer	Drg Date / Revision	Revision note / Drawing Level	Revision	Scale:	Material
N/A	PRH	25/01/23	REVIEW STATUS	B	1:15	MILD STEEL


Drawing Title	Drg no.	Dezine job no.	Drawing size
POST 7 & 1	DJA-01-23-4907 A3	4907	A2


DEZINE
Trading Under Kent Structural & Architectural ltd
Structural Survey - Engineering design - Brass Surveys
3D visuals - Concept design - Fabrication Detailing
Cost engineering - Consultancy
UNIT 11B, VICARAGE LANE, HOO, ROCHESTER, KENT, ME39LB
OFFICE: 01634 256971 ACCOUNTS: 01634 256971
WWW.DEZINECONSULTANCY.COM - DEZINECONSULTANCY@HOTMAIL.COM


Surface treatment :
SELF COLOUR


CONFORMANCE AND PERFORMANCE CRITERIA			
Execution class	Consequence class	Production class	Service class
EX2	CC2	PC2	SC1


THIRD ANGLE

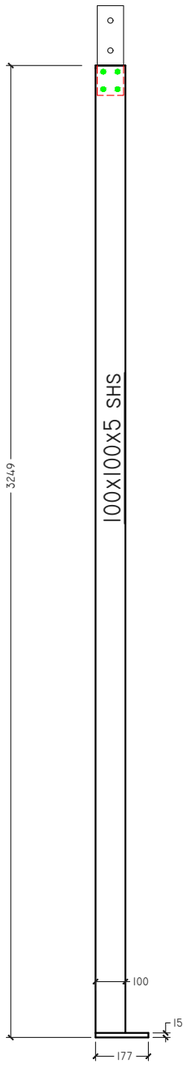


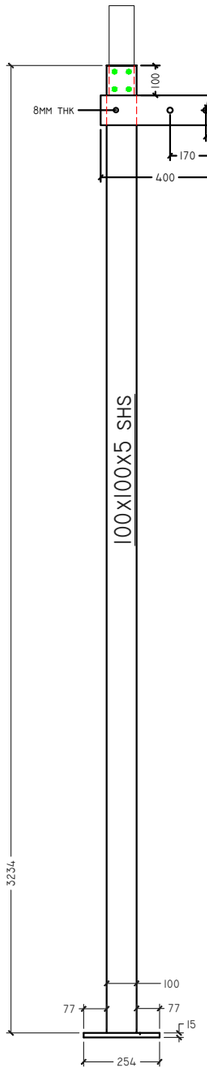

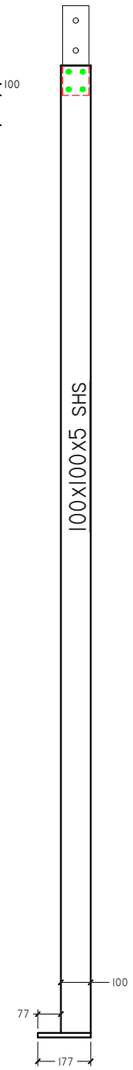


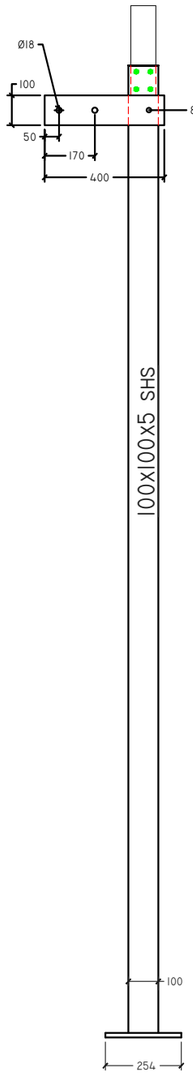

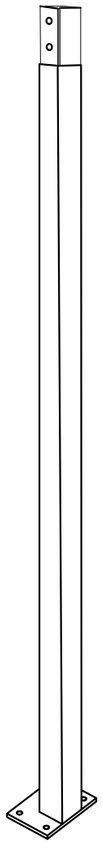


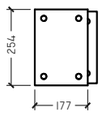


SUPPORT POST 5 x 1No.

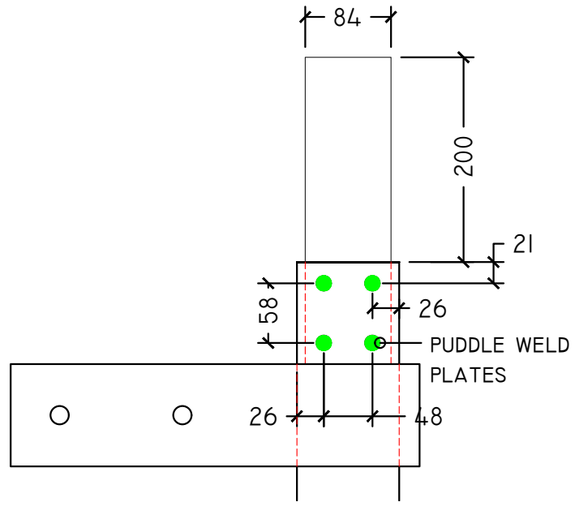



10M THK PLATES

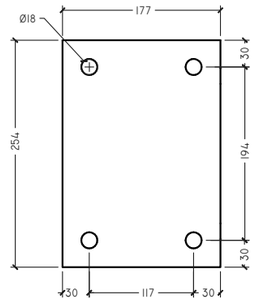

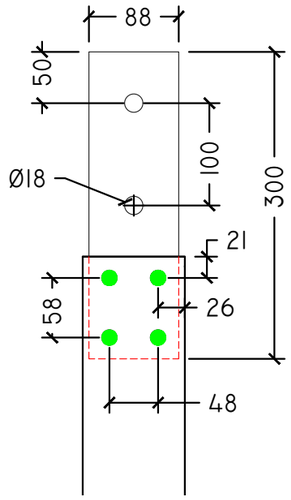

10M THK PLATES

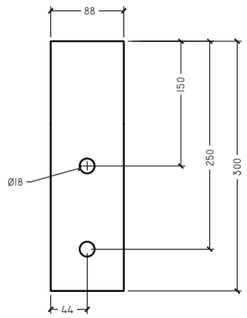

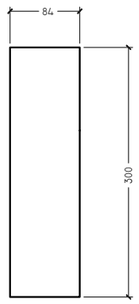

Client	DJA FABRICATION
Project	53 WAR MINSTER ROAD
Client Order no.	TBC

DESIGN AND INSTALLATION NOTES:

- ALL DIMENSIONS TO BE TREATED AS REFERENCE OR UNLESS OTHERWISE IDENTIFIED "FOR CONSTRUCTION"
- PLEASE REFER TO SPECIFICATION / DESIGN INTENT DOCUMENTATION FOR FURTHER DETAILS.
- SCALES RELATIVE TO STATED PAPER SPACE IN TITLE BLOCK AS A4,A3,A2 OR A1
- SUBCONTRACTORS TO VARIFY EXISTING SETUP, INSTALLATION OR LEVELS PRIOR TO WORKING AT ALL TIMES.
- SPECIFIC TASK RELATED OPERATIONS, REFER TO METHOD STATEMENT OR SCOPE OF WORKS DOCUMENTATION.
- FINISHED COATINGS / PROTECTIVE TREATMENTS AS PER SPECIFICATION / DESIGN INTENT OR UNLESS OTHERWISE STATED ON THIS DRAWING.
- CRITICAL DIMENSIONS OR IMPORTANT NOTES IDENTIFIED IN RED AND HIGHLIGHTED WHERE APPROPRIATE

DRAWING SPECIFICATION AND INFORMATION

Site Survey Date	Designer	Drg Date / Revision	Revision note / Drawing Level	Revision	Scale:	Material
N/A	PRH	25/01/23	REVIEW STATUS	A	1:15	MILD STEEL


Drawing Title	Drg no.	Dezine job no.	Drawing size
POST 5	DJA-01-23-4907 A4	4907	A2


Structural Survey - Engineering design - Drone Surveys
3D visuals - Concept design - Fabrication Detailing
Cost engineering - Consultancy
UNIT 11B, VICARAGE LANE, HOO, ROCHESTER, KENT, ME39LB
OFFICE: 01634 256971 ACCOUNTS: 01634 256971
WWW.DEZINECONSULTANCY.COM - DEZINECONSULTANCY@HOTMAIL.COM

Surface treatment :
SELF COLOUR

CE CONFORMANCE AND PERFORMANCE CRITERIA			
Execution class	Consequence class	Production class	Service class
EX2	CC2	PC2	SC1

THIRD ANGLE

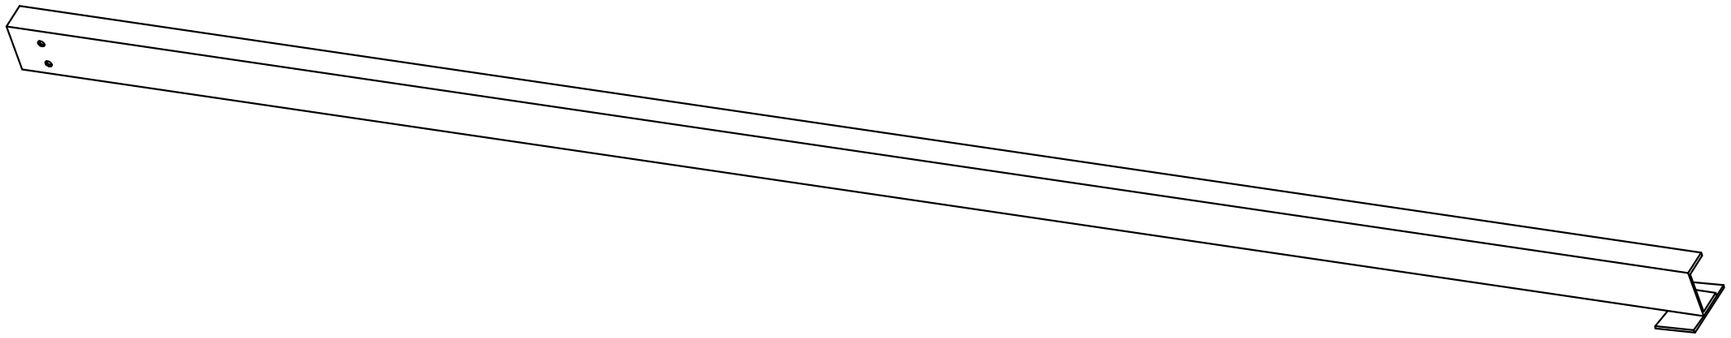

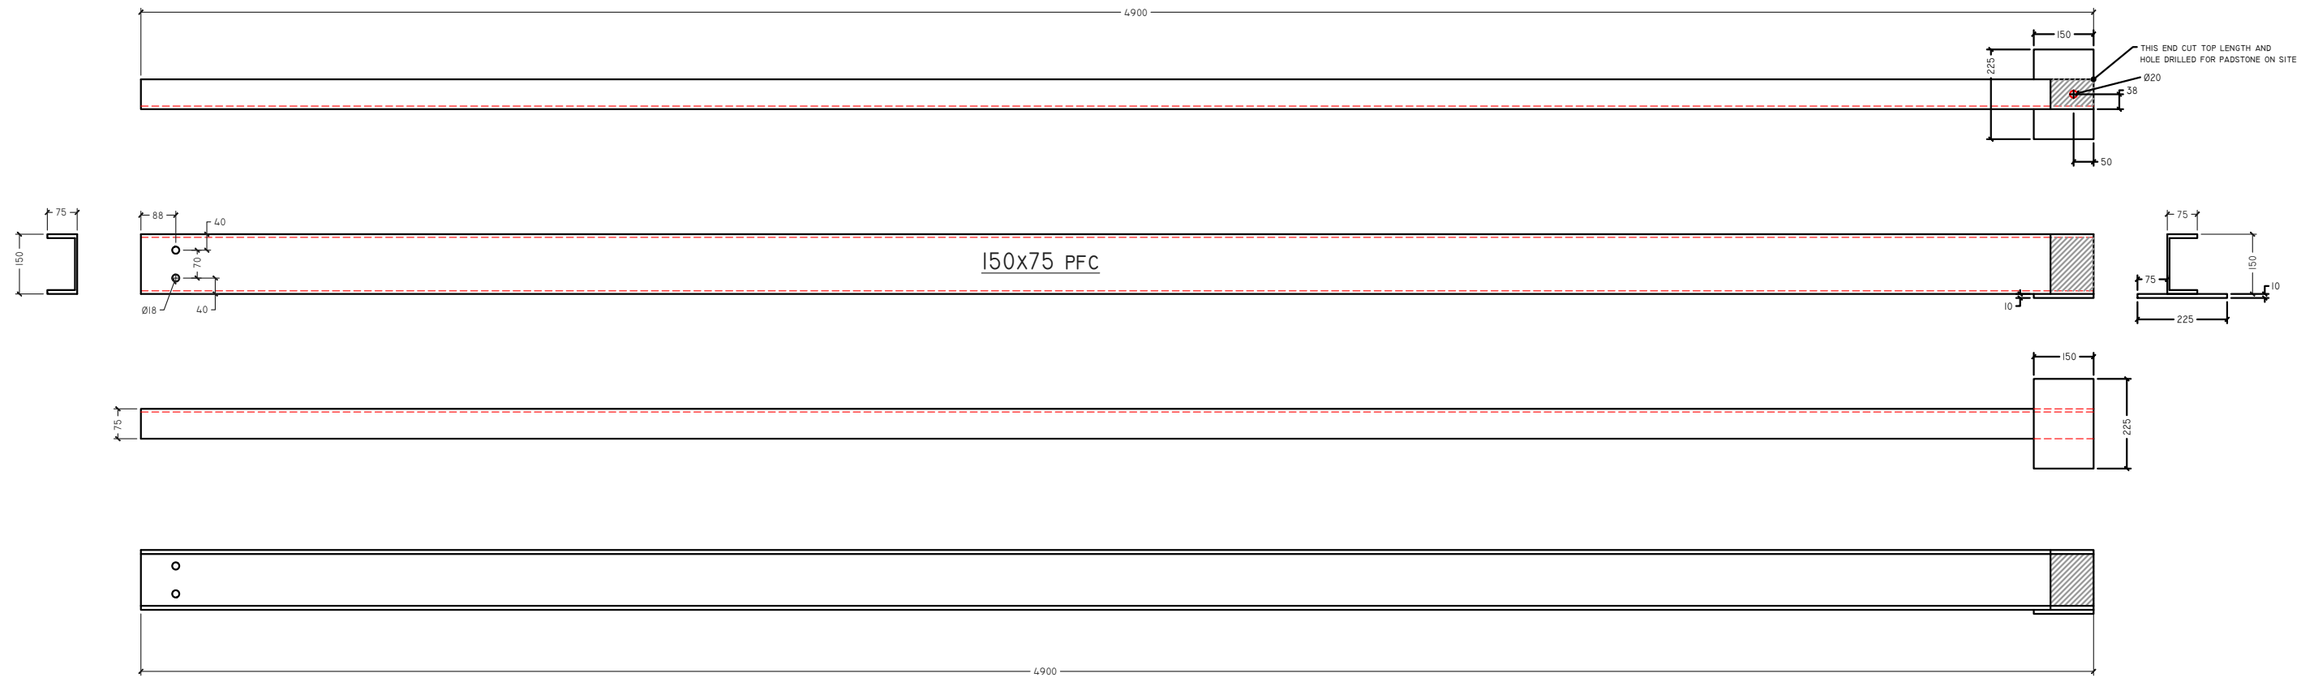

BEAM 1 & 2 x 2NO. (HANDED)

TO BE TRIMMED ON SITE AND DRILLED WHERE SHOWN

Client
DJA FABRICATION

Project
53 WAR MINSTER ROAD

Client Order no.
TBC

DESIGN AND INSTALLATION NOTES:

- ALL DIMENSIONS TO BE TREATED AS REFERENCE OR UNLESS OTHERWISE IDENTIFIED "FOR CONSTRUCTION"
- PLEASE REFER TO SPECIFICATION / DESIGN INTENT DOCUMENTATION FOR FURTHER DETAILS.
- SCALES RELATIVE TO STATED PAPER SPACE IN TITLE BLOCK AS A4,A3,A2 OR A1
- SUBCONTRACTORS TO VARIFY EXISTING SETUP, INSTALLATION OR LEVELS PRIOR TO WORKING AT ALL TIMES.
- SPECIFIC TASK RELATED OPERATIONS, REFER TO METHOD STATEMENT OR SCOPE OF WORKS DOCUMENTATION.
- FINISHED COATINGS / PROTECTIVE TREATMENTS AS PER SPECIFICATION / DESIGN INTENT OR UNLESS OTHERWISE STATED ON THIS DRAWING.
- CRITICAL DIMENSIONS OR IMPORTANT NOTES IDENTIFIED IN RED AND HIGHLIGHTED WHERE APPROPRIATE

DRAWING SPECIFICATION AND INFORMATION

Site Survey Date	Designer	Drg Date / Revision	Revision note / Drawing Level	Revision	Scale:	Material
N/A	PRH	25/01/23	REVIEW STATUS	A	1:15	MILD STEEL

Drawing Title	Drg no.	Dezine job no.	Drawing size
BEAM 1	DJA-01-23-4907 A5	4907	A2


DEZINE
Trading Under Kent Structural & Architectural ltd
Structural Survey - Engineering design - Drone Surveys
3D visuals - Concept design - Fabrication Detailing
Cost engineering - Consultancy
UNIT 11B, VICARAGE LANE, HOO, ROCHESTER, KENT, ME39LB
OFFICE: 01634 256971 ACCOUNTS: 01634 256971
WWW.DEZINECONSULTANCY.COM - DEZINECONSULTANCY@HOTMAIL.COM


Surface treatment :
SELF COLOUR

**ENSURE SITE MEASUREMENTS FOR LENGTH

CONFORMANCE AND PERFORMANCE CRITERIA			
Execution class	Consequence class	Production class	Service class
EX2	CC2	PC2	SC1

THIRD ANGLE

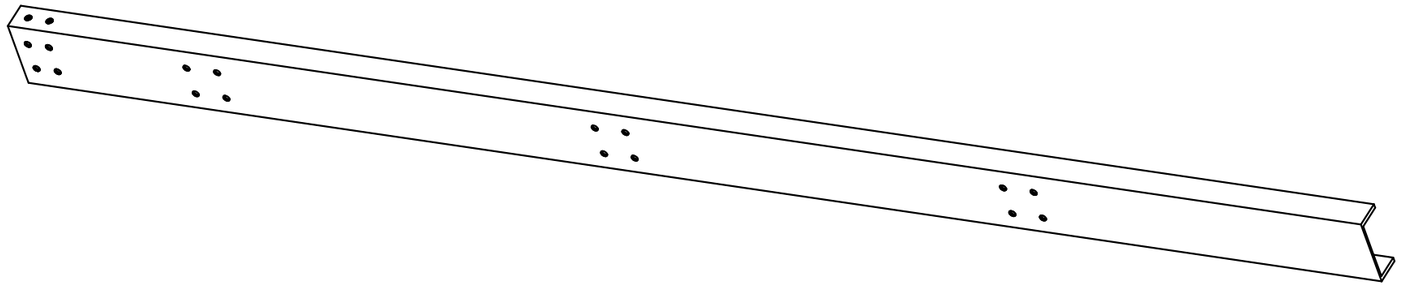

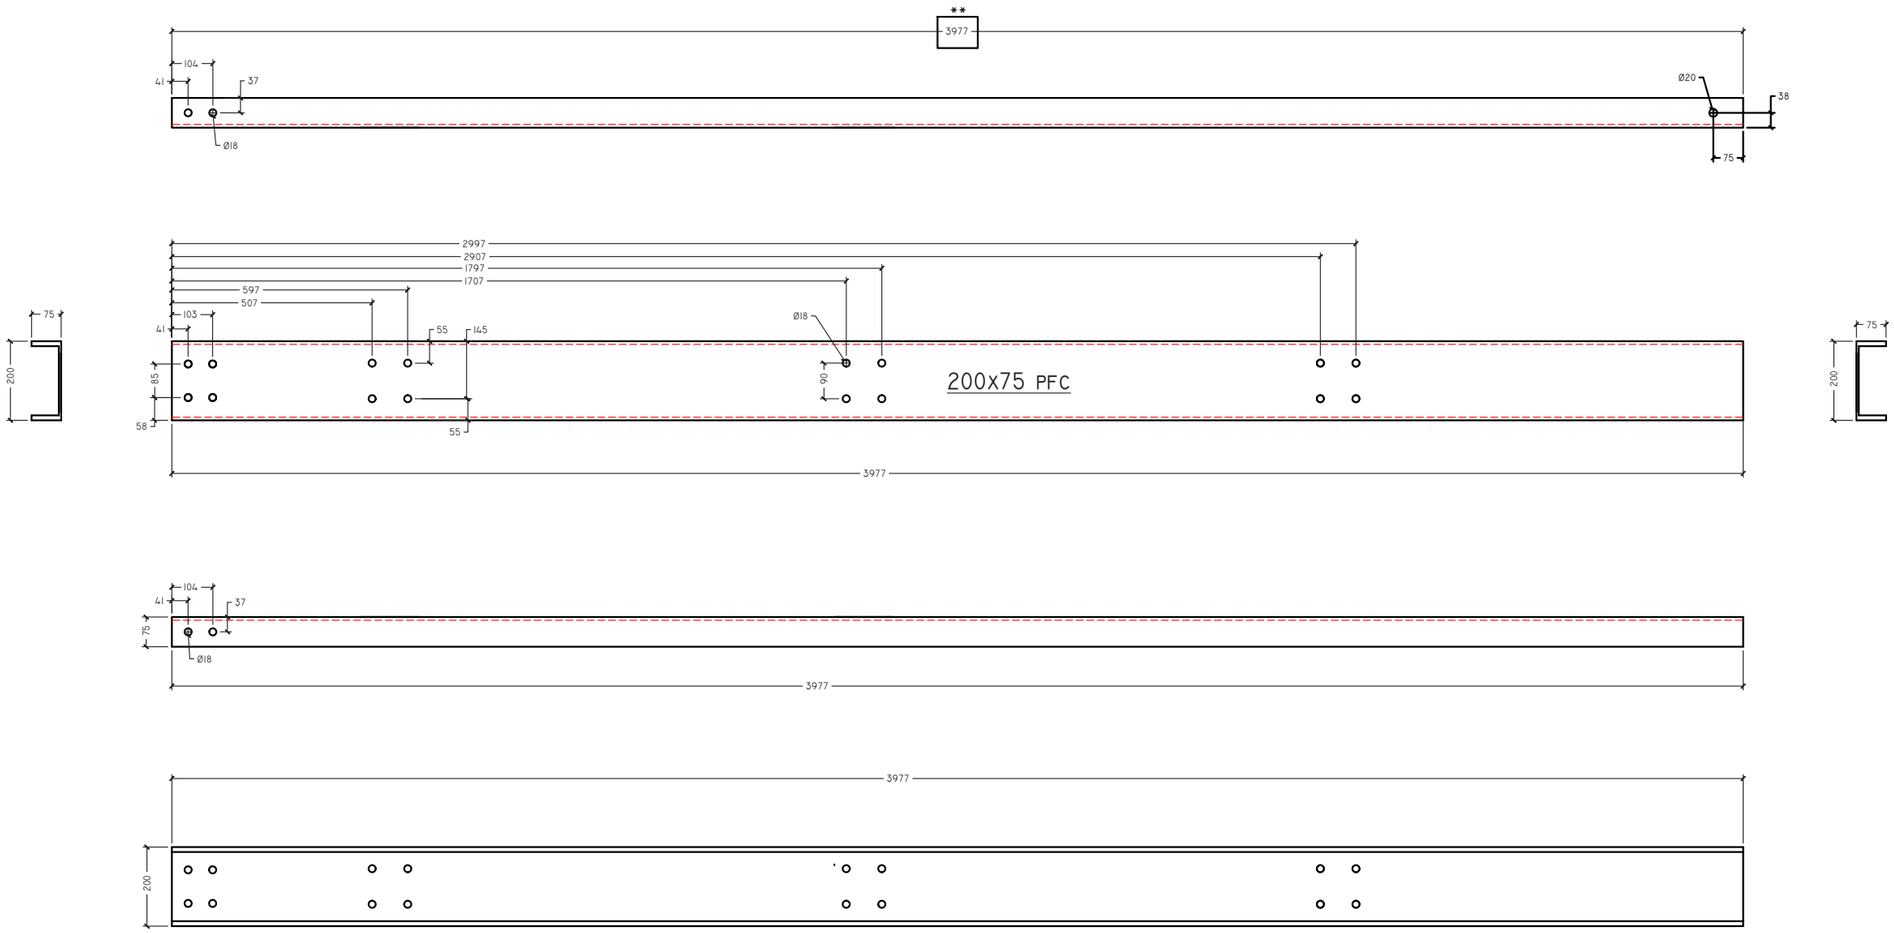

BEAM 3 & 3A X 2NO. (HANDED)

Client
DJA FABRICATION

Project
53 WAR MINSTER ROAD

Client Order no.
TBC

DESIGN AND INSTALLATION NOTES:

- ALL DIMENSIONS TO BE TREATED AS REFERENCE OR UNLESS OTHERWISE IDENTIFIED "FOR CONSTRUCTION"
- PLEASE REFER TO SPECIFICATION / DESIGN INTENT DOCUMENTATION FOR FURTHER DETAILS.
- SCALES RELATIVE TO STATED PAPER SPACE IN TITLE BLOCK AS A4,A3,A2 OR A1
- SUBCONTRACTORS TO VARIFY EXISTING SETUP, INSTALLATION OR LEVELS PRIOR TO WORKING AT ALL TIMES.
- SPECIFIC TASK RELATED OPERATIONS, REFER TO METHOD STATEMENT OR SCOPE OF WORKS DOCUMENTATION.
- FINISHED COATINGS / PROTECTIVE TREATMENTS AS PER SPECIFICATION / DESIGN INTENT OR UNLESS OTHERWISE STATED ON THIS DRAWING.
- CRITICAL DIMENSIONS OR IMPORTANT NOTES IDENTIFIED IN RED AND HIGHLIGHTED WHERE APPROPRIATE

DRAWING SPECIFICATION AND INFORMATION

Site Survey Date	Designer	Drg Date / Revision	Revision note / Drawing Level	Revision	Scale:	Material
N/A	PRH	25/01/23	REVIEW STATUS	A	1:15	MILD STEEL

Drawing Title	Drg no.	Dezine job no.	Drawing size
BEAM 2	DJA-01-23-4907 A6	4907	A2


DEZINE
Trading Under Kent Structural & Architectural ltd
Structural Survey - Engineering design - Drone Surveys
3D visuals - Concept design - Fabrication Detailing
Cost engineering - Consultancy
UNIT 11B, VICARAGE LANE, HOO, ROCHESTER, KENT, ME39LB
OFFICE: 01634 256971 ACCOUNTS: 01634 256971
WWW.DEZINECONSULTANCY.COM - DEZINECONSULTANCY@HOTMAIL.COM


Surface treatment :
SELF COLOUR


**ENSURE SITE MEASUREMENTS FOR LENGTH


CONFORMANCE AND PERFORMANCE CRITERIA			
Execution class	Consequence class	Production class	Service class
EX2	CC2	PC2	SC1

THIRD ANGLE

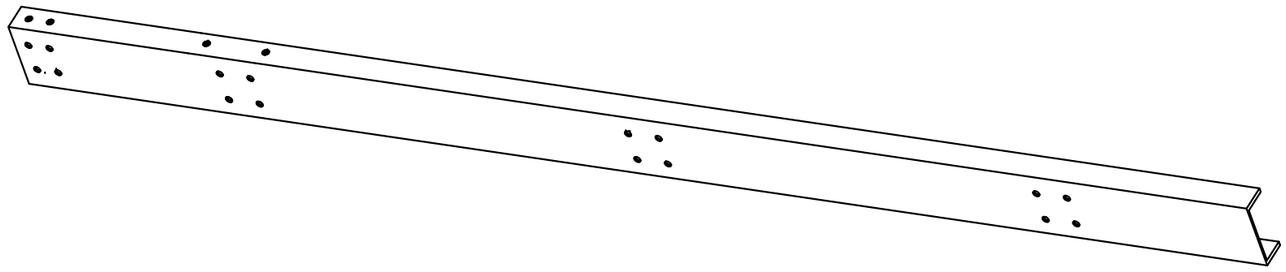

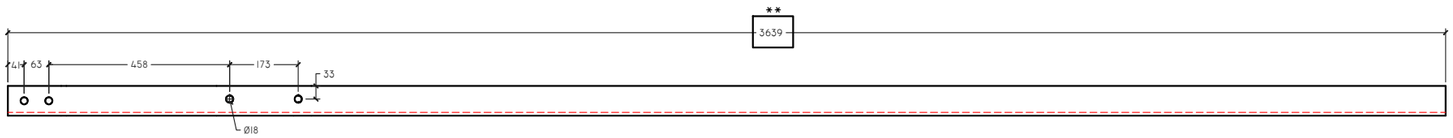

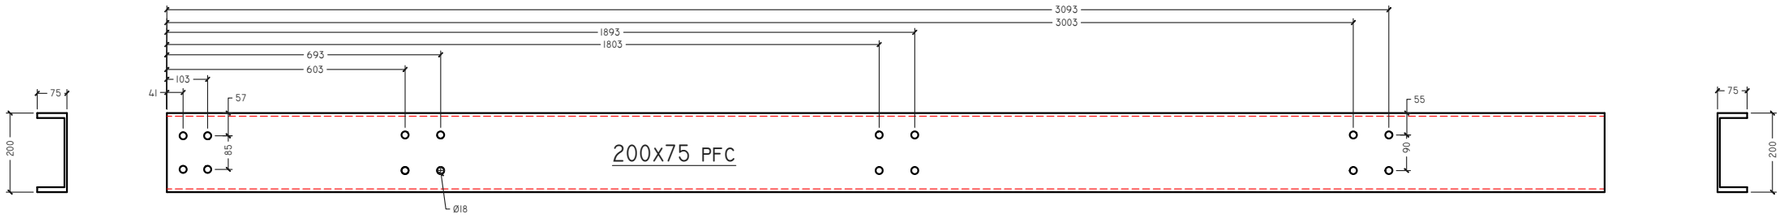

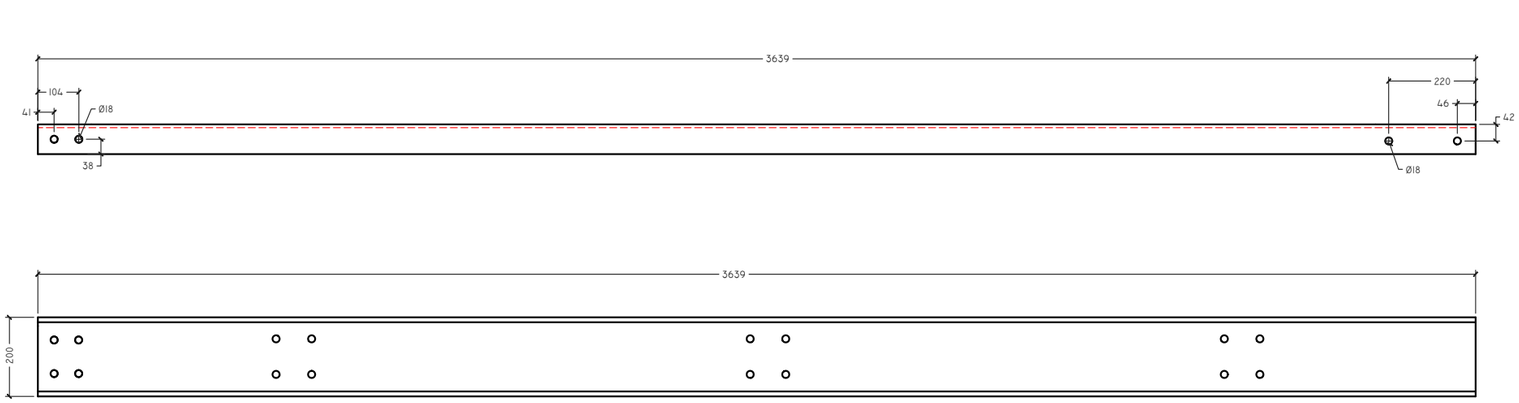

BEAM 4 & 4A X 2 NO. (HANDED)

Client
DJA FABRICATION

Project
53 WAR MINSTER ROAD

Client Order no.
TBC

DESIGN AND INSTALLATION NOTES:

- ALL DIMENSIONS TO BE TREATED AS REFERENCE OR UNLESS OTHERWISE IDENTIFIED "FOR CONSTRUCTION"
- PLEASE REFER TO SPECIFICATION / DESIGN INTENT DOCUMENTATION FOR FURTHER DETAILS.
- SCALES RELATIVE TO STATED PAPER SPACE IN TITLE BLOCK AS A4,A3,A2 OR A1
- SUBCONTRACTORS TO VARIFY EXISTING SETUP, INSTALLATION OR LEVELS PRIOR TO WORKING AT ALL TIMES.
- SPECIFIC TASK RELATED OPERATIONS, REFER TO METHOD STATEMENT OR SCOPE OF WORKS DOCUMENTATION.
- FINISHED COATINGS / PROTECTIVE TREATMENTS AS PER SPECIFICATION / DESIGN INTENT OR UNLESS OTHERWISE STATED ON THIS DRAWING.
- CRITICAL DIMENSIONS OR IMPORTANT NOTES IDENTIFIED IN RED AND HIGHLIGHTED WHERE APPROPRIATE

DRAWING SPECIFICATION AND INFORMATION

Site Survey Date	Designer	Drg Date / Revision	Revision note / Drawing Level	Revision	Scale:	Material
N/A	PRH	25/01/23	REVIEW STATUS	A	1:15	MILD STEEL

Drawing Title	Drg no.	Dezine job no.	Drawing size
BEAM 4	DJA-01-23-4907 A7	4907	A2


DEZINE
Trading Under Kent Structural & Architectural ltd
Structural Survey - Engineering design - Brass Surveys
3D visuals - Concept design - Fabrication Detailing
Cost engineering - Consultancy
UNIT 11B, VICARAGE LANE, HOO, ROCHESTER, KENT, ME39LB
OFFICE: 01634 256971 ACCOUNTS: 01634 256971
WWW.DEZINECONSULTANCY.COM - DEZINECONSULTANCY@HOTMAIL.COM

Surface treatment :
SELF COLOUR


CONFORMANCE AND PERFORMANCE CRITERIA			
Execution class	Consequence class	Production class	Service class
EX2	CC2	PC2	SC1


THIRD ANGLE


BEAM 5A X 1NO.

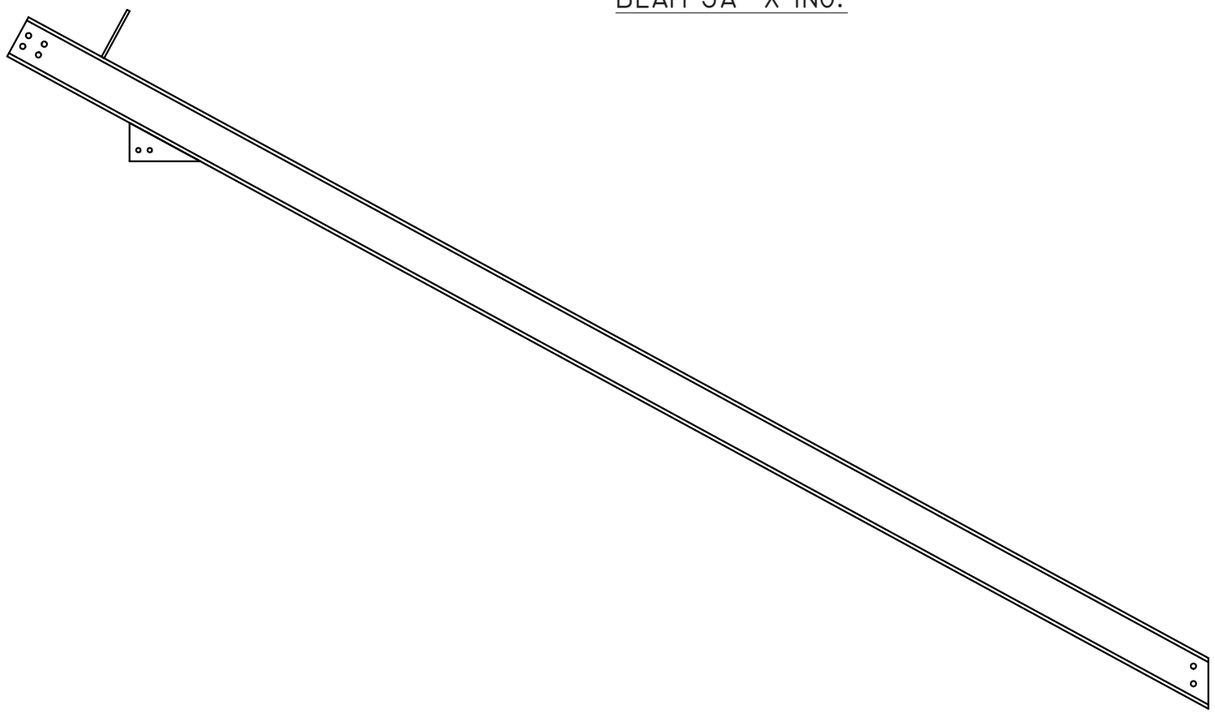




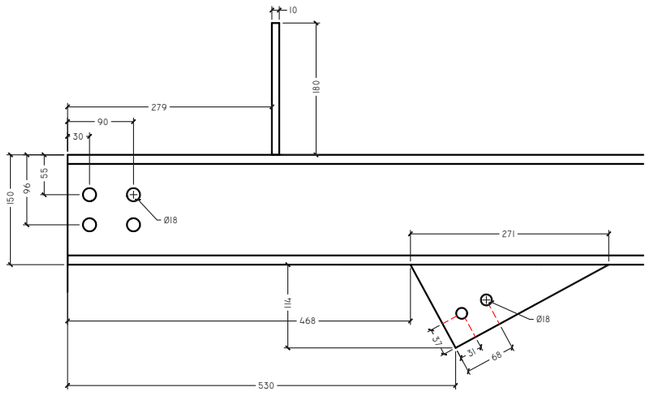


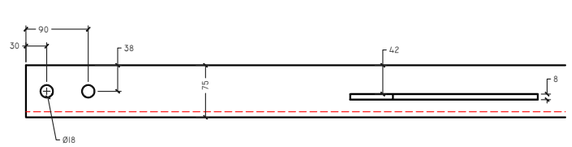

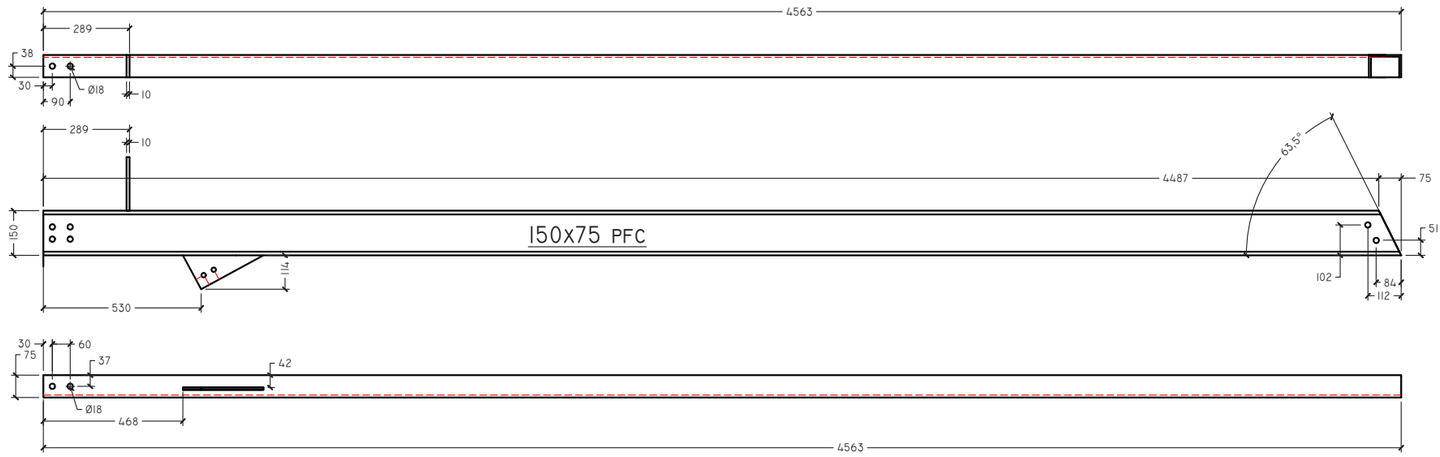


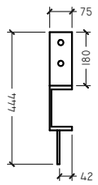



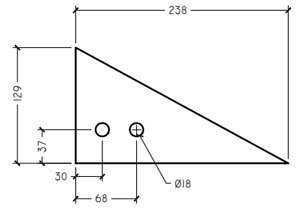

8MM THK PLATE

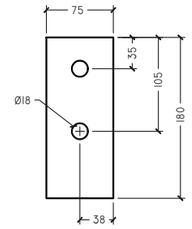

8MM THK PLATE

Client	DJA FABRICATION
Project	53 WAR MINSTER ROAD
Client Order no.	TBC

DESIGN AND INSTALLATION NOTES:

- ALL DIMENSIONS TO BE TREATED AS REFERENCE OR UNLESS OTHERWISE IDENTIFIED "FOR CONSTRUCTION"
- PLEASE REFER TO SPECIFICATION / DESIGN INTENT DOCUMENTATION FOR FURTHER DETAILS.
- SCALES RELATIVE TO STATED PAPER SPACE IN TITLE BLOCK AS A4,A3,A2 OR A1
- SUBCONTRACTORS TO VARIFY EXISTING SETUP, INSTALLATION OR LEVELS PRIOR TO WORKING AT ALL TIMES.
- SPECIFIC TASK RELATED OPERATIONS, REFER TO METHOD STATEMENT OR SCOPE OF WORKS DOCUMENTATION.
- FINISHED COATINGS / PROTECTIVE TREATMENTS AS PER SPECIFICATION / DESIGN INTENT OR UNLESS OTHERWISE STATED ON THIS DRAWING.
- CRITICAL DIMENSIONS OR IMPORTANT NOTES IDENTIFIED IN RED AND HIGHLIGHTED WHERE APPROPRIATE

DRAWING SPECIFICATION AND INFORMATION

Site Survey Date	Designer	Drg Date / Revision	Revision note / Drawing Level	Revision	Scale:	Material
N/A	PRH	25/01/23	REVIEW STATUS	B	1:15	MILD STEEL


Drawing Title	Drg no.	Dezine job no.	Drawing size
BEAM 5	DJA-01-23-4907 A9	4907	A2


DEZINE
Trading Under Kent Structural & Architectural ltd
Structural Survey - Engineering design - Brass Surveys
3D visuals - Concept design - Fabrication Detailing
Cost engineering - Consultancy
UNIT 11B, VICARAGE LANE, HOO, ROCHESTER, KENT, ME39LB
OFFICE: 01634 256971 ACCOUNTS: 01634 256971
WWW.DEZINECONSULTANCY.COM - DEZINECONSULTANCY@HOTMAIL.COM

Surface treatment :
SELF COLOUR


CE CONFORMANCE AND PERFORMANCE CRITERIA			
Execution class	Consequence class	Production class	Service class
EX2	CC2	PC2	SC1


THIRD ANGLE

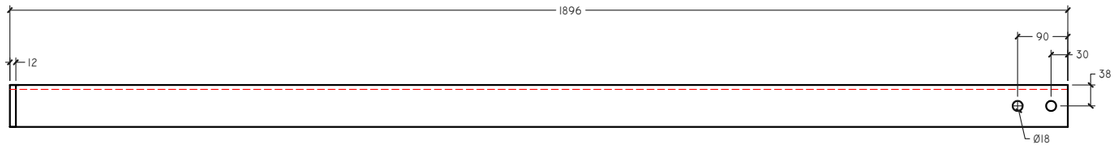


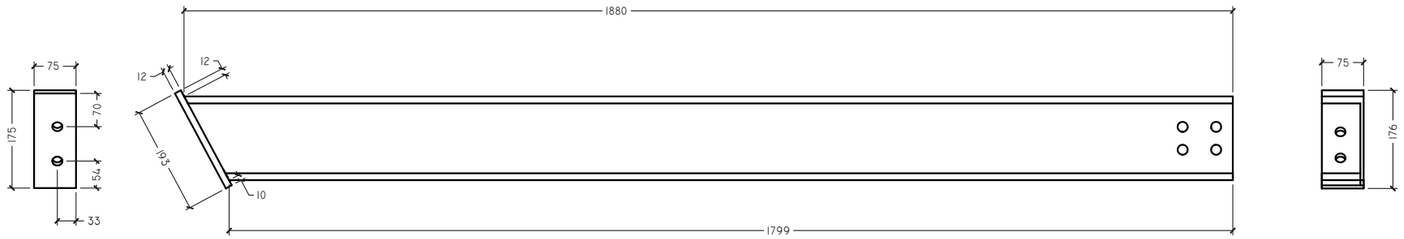

12MM THK PLATE

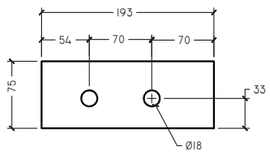

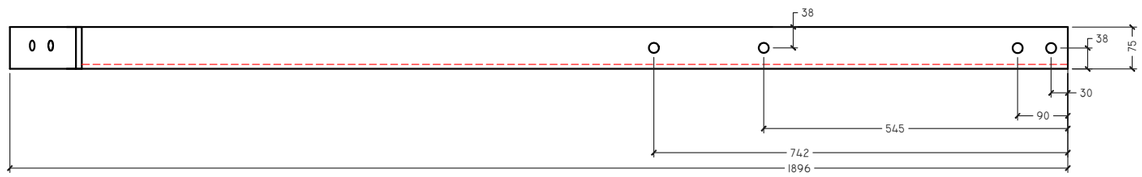

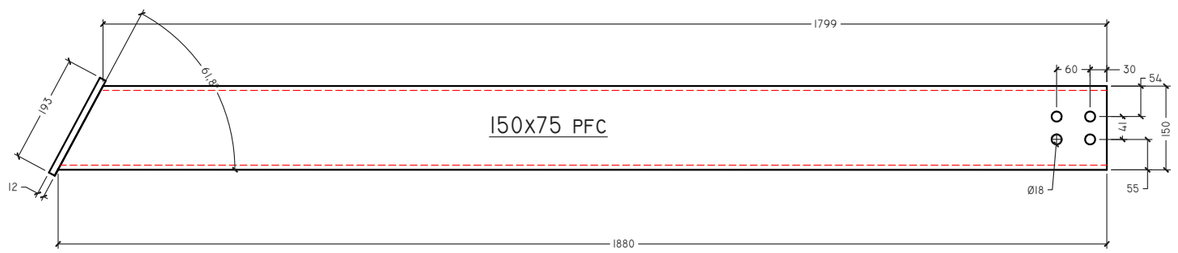

BEAM 5 1NO. REQUIRED | NO. AS SHOWN

Client
DJA FABRICATION

Project
53 WAR MINSTER ROAD

Client Order no.
TBC

DESIGN AND INSTALLATION NOTES:

- ALL DIMENSIONS TO BE TREATED AS REFERENCE OR UNLESS OTHERWISE IDENTIFIED "FOR CONSTRUCTION"
- PLEASE REFER TO SPECIFICATION / DESIGN INTENT DOCUMENTATION FOR FURTHER DETAILS.
- SCALES RELATIVE TO STATED PAPER SPACE IN TITLE BLOCK AS A4,A3,A2 OR A1
- SUBCONTRACTORS TO VARIFY EXISTING SETUP, INSTALLATION OR LEVELS PRIOR TO WORKING AT ALL TIMES.
- SPECIFIC TASK RELATED OPERATIONS, REFER TO METHOD STATEMENT OR SCOPE OF WORKS DOCUMENTATION.
- FINISHED COATINGS / PROTECTIVE TREATMENTS AS PER SPECIFICATION / DESIGN INTENT OR UNLESS OTHERWISE STATED ON THIS DRAWING.
- CRITICAL DIMENSIONS OR IMPORTANT NOTES IDENTIFIED IN RED AND HIGHLIGHTED WHERE APPROPRIATE

DRAWING SPECIFICATION AND INFORMATION

Site Survey Date	Designer	Drg Date / Revision	Revision note / Drawing Level	Revision	Scale:	Material
N/A	PRH	25/01/23	REVIEW STATUS	B	1:15	MILD STEEL


Drawing Title	Drg no.	Dezine job no.	Drawing size
BEAM 5A	DJA-01-23-4907 A10	4907	A2

DEZINE
Trading Under Kent Structural & Architectural ltd
Structural Survey - Engineering design - Brass Surveys
3D visuals - Concept design - Fabrication Detailing
Cost engineering - Consultancy
UNIT 11B, VICARAGE LANE, HOO, ROCHESTER, KENT, ME39LB
OFFICE: 01634 256971 ACCOUNTS: 01634 256971
WWW.DEZINECONSULTANCY.COM - DEZINECONSULTANCY@HOTMAIL.COM

Surface treatment :
SELF COLOUR


CONFORMANCE AND PERFORMANCE CRITERIA			
Execution class	Consequence class	Production class	Service class
EX2	CC2	PC2	SC1


THIRD ANGLE

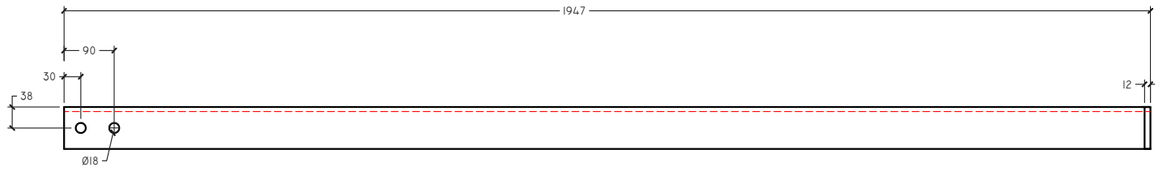




12MM THK PLATE

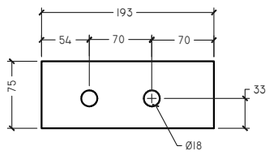

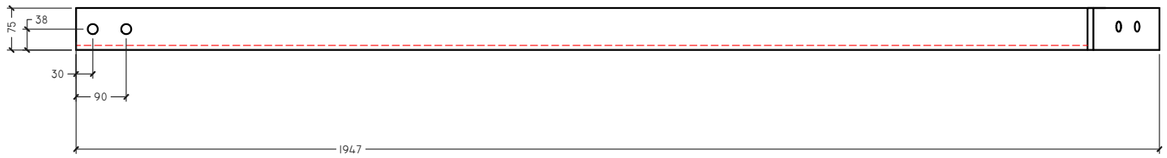

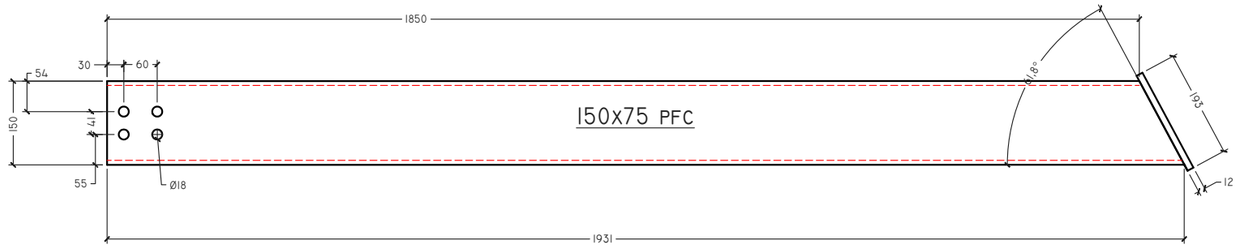

BEAM 6 X 1NO. REQUIRED

Client
DJA FABRICATION

Project
53 WAR MINSTER ROAD

Client Order no.
TBC

DESIGN AND INSTALLATION NOTES:

- ALL DIMENSIONS TO BE TREATED AS REFERENCE OR UNLESS OTHERWISE IDENTIFIED "FOR CONSTRUCTION"
- PLEASE REFER TO SPECIFICATION / DESIGN INTENT DOCUMENTATION FOR FURTHER DETAILS.
- SCALES RELATIVE TO STATED PAPER SPACE IN TITLE BLOCK AS A4,A3,A2 OR A1
- SUBCONTRACTORS TO VARIFY EXISTING SETUP, INSTALLATION OR LEVELS PRIOR TO WORKING AT ALL TIMES.
- SPECIFIC TASK RELATED OPERATIONS, REFER TO METHOD STATEMENT OR SCOPE OF WORKS DOCUMENTATION.
- FINISHED COATINGS / PROTECTIVE TREATMENTS AS PER SPECIFICATION / DESIGN INTENT OR UNLESS OTHERWISE STATED ON THIS DRAWING.
- CRITICAL DIMENSIONS OR IMPORTANT NOTES IDENTIFIED IN RED AND HIGHLIGHTED WHERE APPROPRIATE

DRAWING SPECIFICATION AND INFORMATION

Site Survey Date	Designer	Drg Date / Revision	Revision note / Drawing Level	Revision	Scale:	Material
N/A	PRH	25/01/23	REVIEW STATUS	B	1:15	MILD STEEL

Drawing Title	Drg no.	Dezine job no.	Drawing size
BEAM 5A	DJA-01-23-4907 A10	4907	A2


DEZINE
Trading Under Kent Structural & Architectural ltd
Structural Survey - Engineering design - Drone Surveys
3D visuals - Concept design - Fabrication Detailing
Cost engineering - Consultancy
UNIT 11B, VICARAGE LANE, HOO, ROCHESTER, KENT, ME39LB
OFFICE: 01634 256971 ACCOUNTS: 01634 256971
WWW.DEZINECONSULTANCY.COM - DEZINECONSULTANCY@HOTMAIL.COM

Surface treatment :
SELF COLOUR


BEAM 6A x 1NO.

CE CONFORMANCE AND PERFORMANCE CRITERIA			
Execution class	Consequence class	Production class	Service class
EX2	CC2	PC2	SC1


THIRD ANGLE

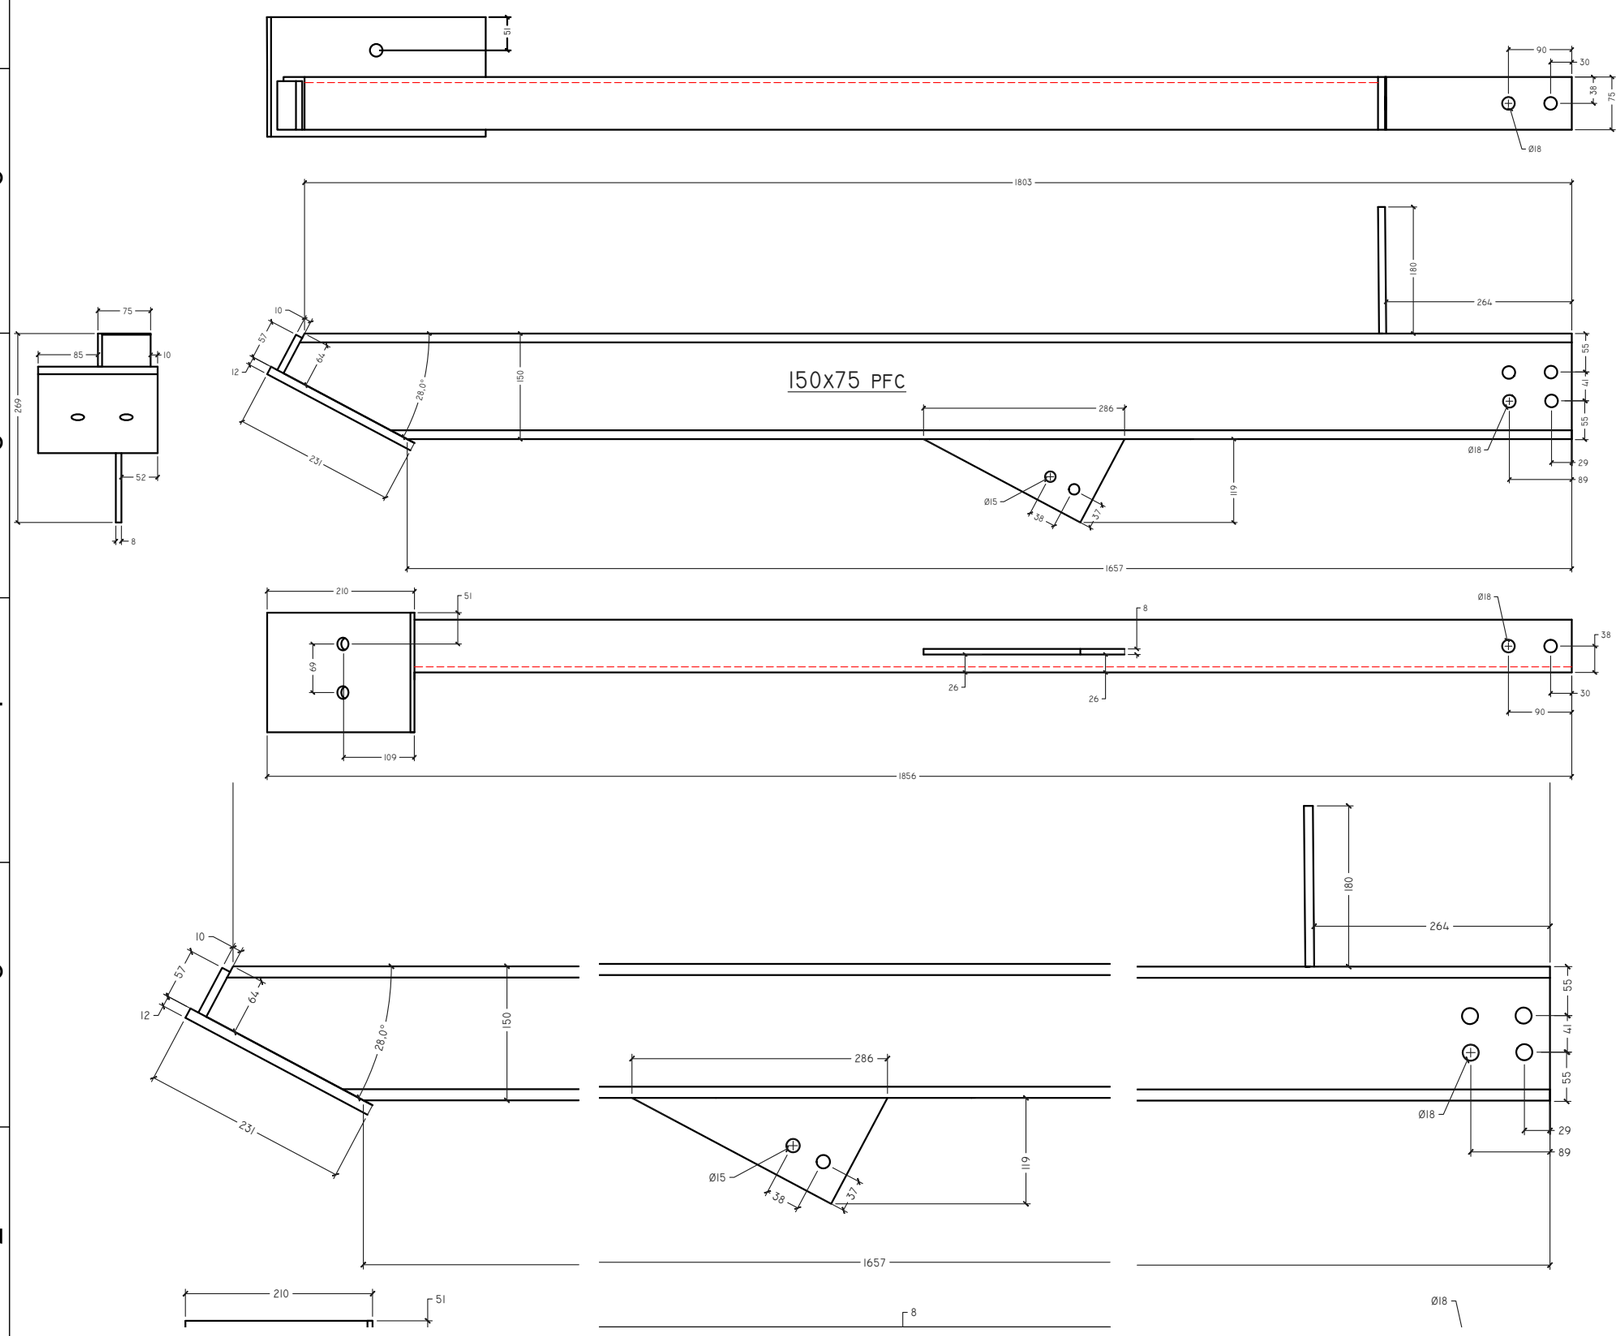


8MM THK PLATE

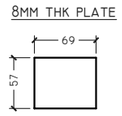


8MM THK PLATE

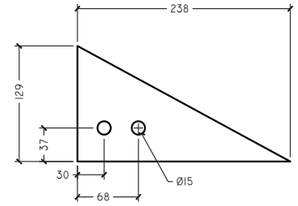

8MM THK PLATE

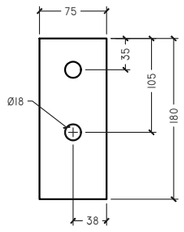

8MM THK PLATE

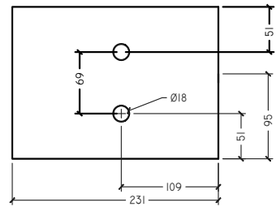

Client	DJA FABRICATION
Project	53 WAR MINSTER ROAD
Client Order no.	TBC

DESIGN AND INSTALLATION NOTES:

- ALL DIMENSIONS TO BE TREATED AS REFERENCE OR UNLESS OTHERWISE IDENTIFIED "FOR CONSTRUCTION"
- PLEASE REFER TO SPECIFICATION / DESIGN INTENT DOCUMENTATION FOR FURTHER DETAILS.
- SCALES RELATIVE TO STATED PAPER SPACE IN TITLE BLOCK AS A4,A3,A2 OR A1
- SUBCONTRACTORS TO VARIFY EXISTING SETUP, INSTALLATION OR LEVELS PRIOR TO WORKING AT ALL TIMES.
- SPECIFIC TASK RELATED OPERATIONS, REFER TO METHOD STATEMENT OR SCOPE OF WORKS DOCUMENTATION.
- FINISHED COATINGS / PROTECTIVE TREATMENTS AS PER SPECIFICATION / DESIGN INTENT OR UNLESS OTHERWISE STATED ON THIS DRAWING.
- CRITICAL DIMENSIONS OR IMPORTANT NOTES IDENTIFIED IN RED AND HIGHLIGHTED WHERE APPROPRIATE

DRAWING SPECIFICATION AND INFORMATION

Site Survey Date	Designer	Drg Date / Revision	Revision note / Drawing Level	Revision	Scale:	Material
N/A	PRH	25/01/23	REVIEW STATUS	B	1:15	MILD STEEL

Drawing Title	Drg no.	Dezine job no.	Drawing size
BEAM 5A	DJA-01-23-4907 A11	4907	A2

DEZINE
Trading Under Kent Structural & Architectural ltd
Structural Survey - Engineering design - Drone Surveys
3D visuals - Concept design - Fabrication Detailing
Cost engineering - Consultancy
UNIT 11B, VICARAGE LANE, HOO, ROCHESTER, KENT, ME39LB
OFFICE: 01634 256971 ACCOUNTS: 01634 256971
WWW.DEZINECONSULTANCY.COM - DEZINECONSULTANCY@HOTMAIL.COM


Surface treatment :
SELF COLOUR

CONFORMANCE AND PERFORMANCE CRITERIA


Execution class	Consequence class	Production class	Service class
EX2	CC2	PC2	SC1


THIRD ANGLE

TIE ROD PLATE ASSEMBLIES MAIN ROOF AREA
1 NO. OF EACH

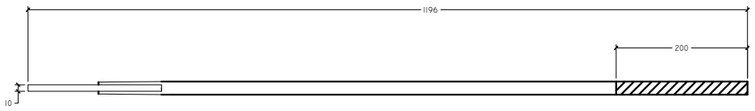


MAKE LONGER AND CUT TO SUIT ON SITE

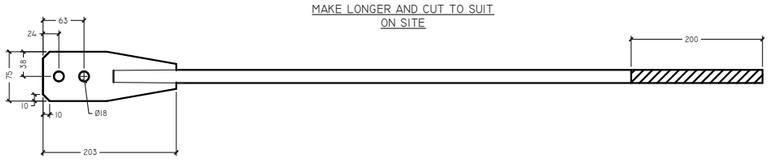

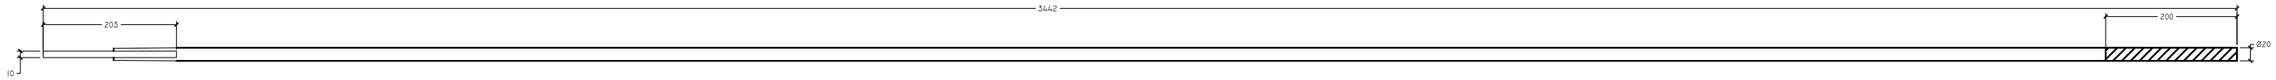



MAKE LONGER AND CUT TO SUIT ON SITE

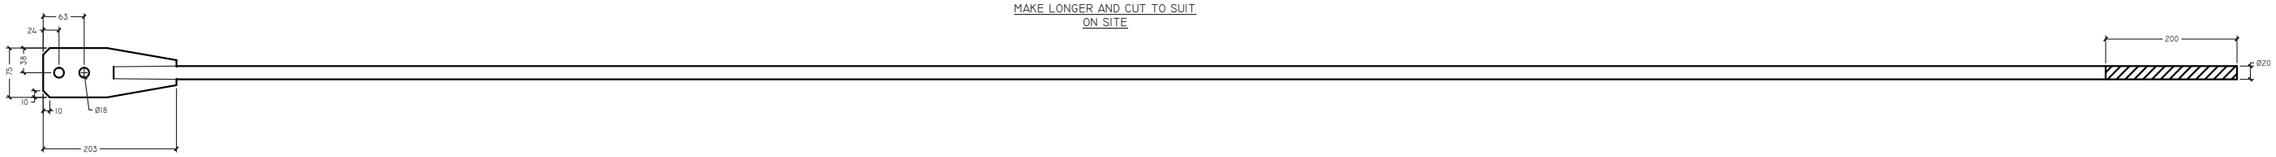


CONNECTION PLATES 10MM AND 12MM PLATES

BEAM 5 & 6 SPICE PLATES 10MM THK

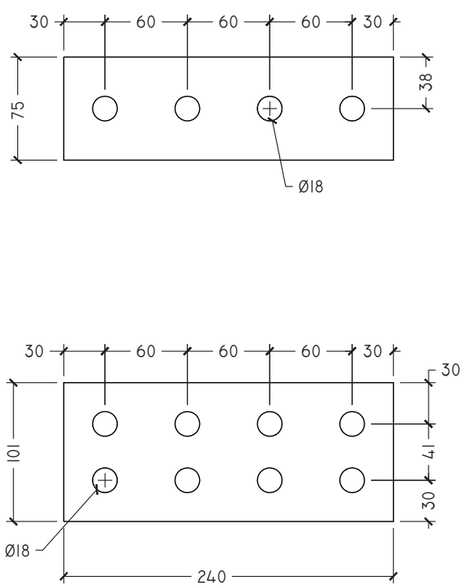


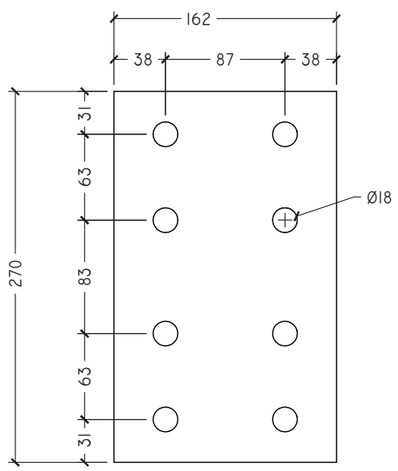

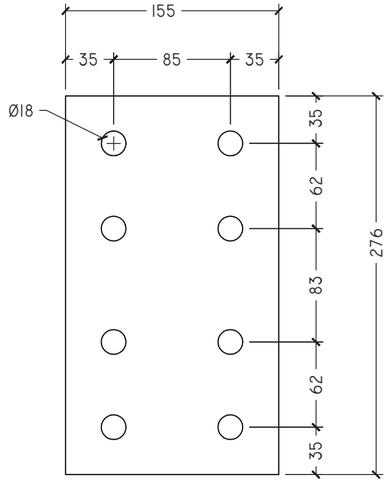

BEAM 3 & 4 SPICE PLATES 10MM THK

BEAM 3 & 4 SPACER PLATES 12MM THK

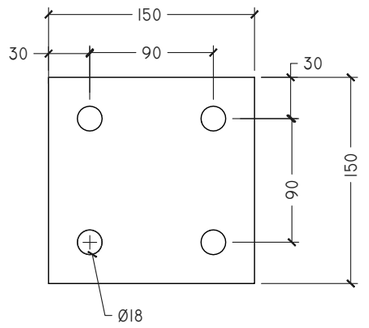

Client	Project	Client Order no.
DJA FABRICATION	53 WAR MINSTER ROAD	TBC

DESIGN AND INSTALLATION NOTES:

- ALL DIMENSIONS TO BE TREATED AS REFERENCE OR UNLESS OTHERWISE IDENTIFIED "FOR CONSTRUCTION"
- PLEASE REFER TO SPECIFICATION / DESIGN INTENT DOCUMENTATION FOR FURTHER DETAILS.
- SCALES RELATIVE TO STATED PAPER SPACE IN TITLE BLOCK AS A4,A3,A2 OR A1
- SUBCONTRACTORS TO VARIFY EXISTING SETUP, INSTALLATION OR LEVELS PRIOR TO WORKING AT ALL TIMES.
- SPECIFIC TASK RELATED OPERATIONS, REFER TO METHOD STATEMENT OR SCOPE OF WORKS DOCUMENTATION.
- FINISHED COATINGS / PROTECTIVE TREATMENTS AS PER SPECIFICATION / DESIGN INTENT OR UNLESS OTHERWISE STATED ON THIS DRAWING.
- CRITICAL DIMENSIONS OR IMPORTANT NOTES IDENTIFIED IN RED AND HIGHLIGHTED WHERE APPROPRIATE

DRAWING SPECIFICATION AND INFORMATION

Site Survey Date	Designer	Drg Date / Revision	Revision note / Drawing Level	Revision	Scale:	Material
N/A	PRH	25/01/23	REVIEW STATUS	A	1:15	MILD STEEL

Drawing Title	Drg no.	Dezine job no.	Drawing size
BEAM 5A	DJA-01-23-4907 A12	4907	A2

Structural Survey - Engineering design - Brass Surveys
3D visuals - Concept design - Fabrication Detailing
Cost engineering - Consultancy


UNIT 11B, VICARAGE LANE, HOO, ROCHESTER, KENT, ME39LB
OFFICE: 01634 256971 ACCOUNTS: 01634 256971
WWW.DEZINECONSULTANCY.COM - DEZINECONSULTANCY@HOTMAIL.COM


Surface treatment :
SELF COLOUR


CONFORMANCE AND PERFORMANCE CRITERIA			
Execution class	Consequence class	Production class	Service class
EX2	CC2	PC2	SC1


THIRD ANGLE


BEAM /COLUMN IDENTIFICATIONS

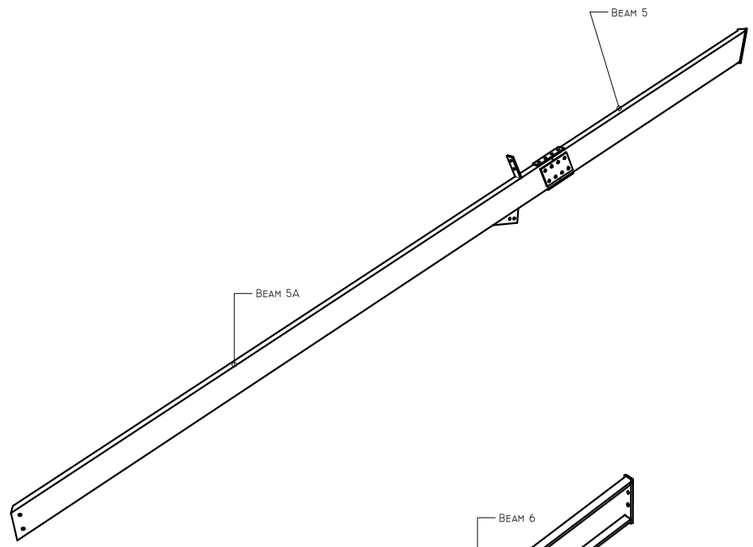

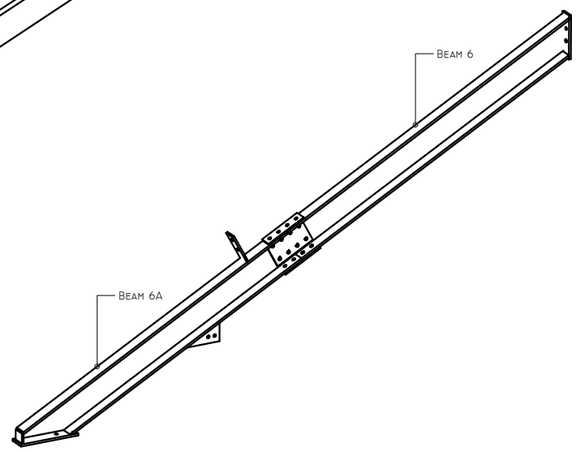

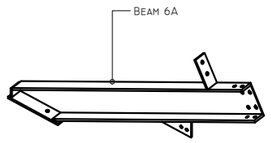

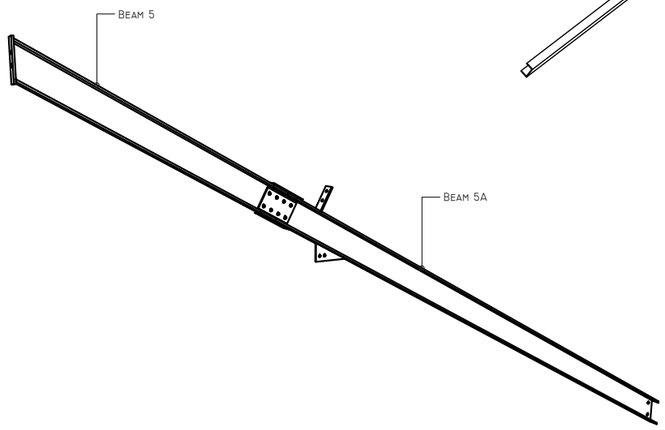

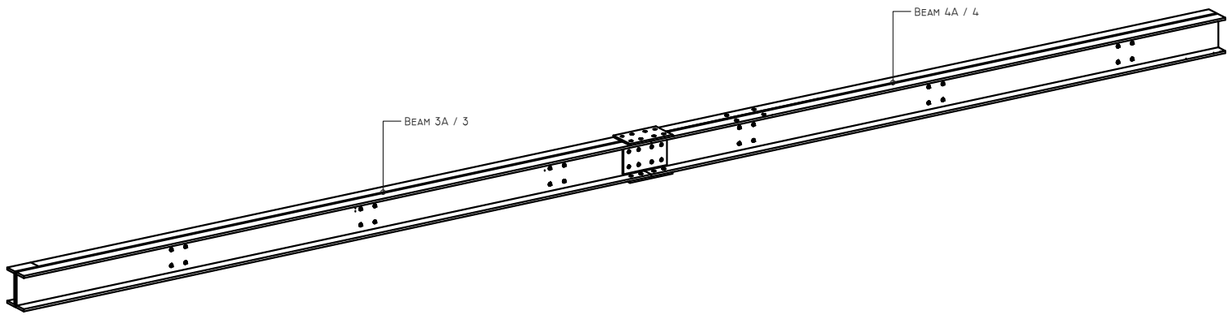

Client	DJA FABRICATION
Project	53 WAR MINSTER ROAD
Client Order no.	TBC

DESIGN AND INSTALLATION NOTES:

- ALL DIMENSIONS TO BE TREATED AS REFERENCE OR UNLESS OTHERWISE IDENTIFIED "FOR CONSTRUCTION"
- PLEASE REFER TO SPECIFICATION / DESIGN INTENT DOCUMENTATION FOR FURTHER DETAILS.
- SCALES RELATIVE TO STATED PAPER SPACE IN TITLE BLOCK AS A4,A3,A2 OR A1
- SUBCONTRACTORS TO VARIFY EXISTING SETUP, INSTALLATION OR LEVELS PRIOR TO WORKING AT ALL TIMES.
- SPECIFIC TASK RELATED OPERATIONS, REFER TO METHOD STATEMENT OR SCOPE OF WORKS DOCUMENTATION.
- FINISHED COATINGS / PROTECTIVE TREATMENTS AS PER SPECIFICATION / DESIGN INTENT OR UNLESS OTHERWISE STATED ON THIS DRAWING.
- CRITICAL DIMENSIONS OR IMPORTANT NOTES IDENTIFIED IN RED AND HIGHLIGHTED WHERE APPROPRIATE

DRAWING SPECIFICATION AND INFORMATION

Site Survey Date	Designer	Drg Date / Revision	Revision note / Drawing Level	Revision	Scale:	Material
N/A	PRH	25/01/23	REVIEW STATUS	A	1:15	MILD STEEL

Drawing Title	Drg no.	Dezine job no.	Drawing size
BEAM IDENTIFICATIONS	DJA-01-23-4907 A14	4907	A2

Structural Survey - Engineering design - Drone Surveys
3D visuals - Concept design - Fabrication Detailing
Cost engineering - Consultancy


UNIT 11B, VICARAGE LANE, HOO, ROCHESTER, KENT, ME39LB
OFFICE: 01634 256971 ACCOUNTS: 01634 256971
WWW.DEZINECONSULTANCY.COM - DEZINECONSULTANCY@HOTMAIL.COM


Surface treatment :
SELF COLOUR


CE	CONFORMANCE AND PERFORMANCE CRITERIA			
Execution class	Consequence class	Production class	Service class	
EX2	CC2	PC2	SC1	


THIRD ANGLE

TIE ROD PLATE ASSEMBLIES FLOOR / WALL AREA
1 NO. OF EACH

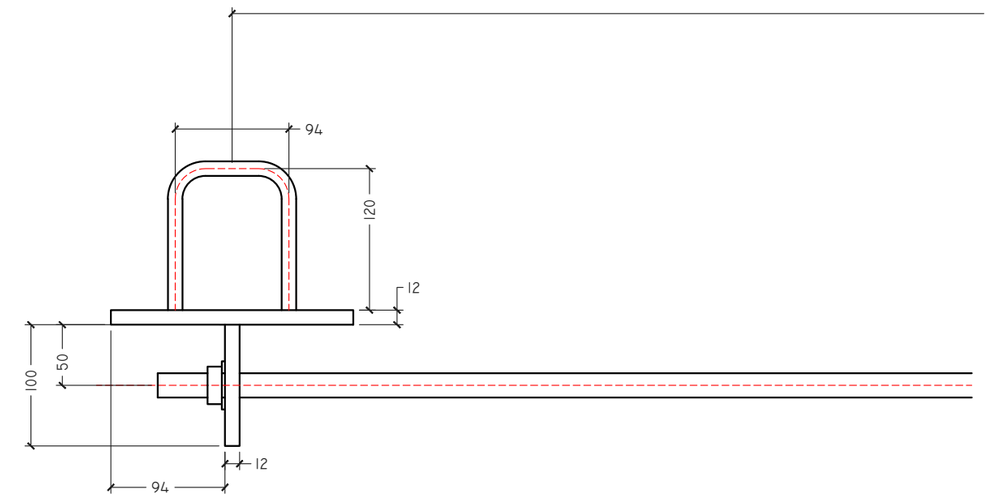

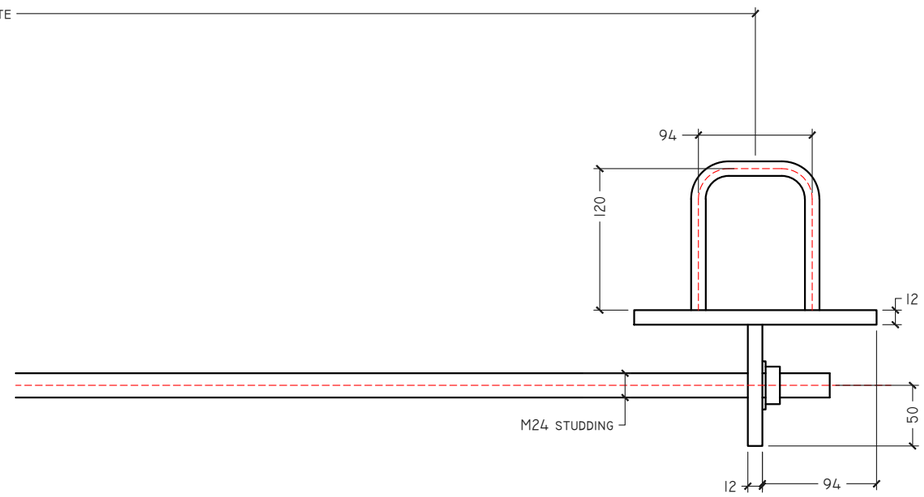

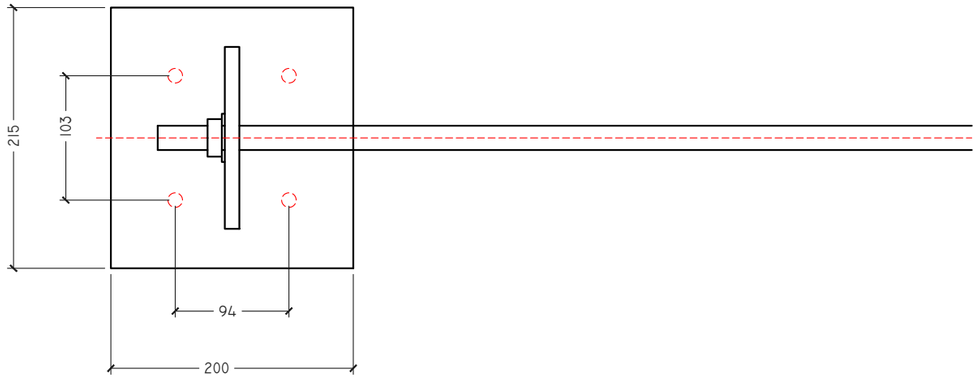

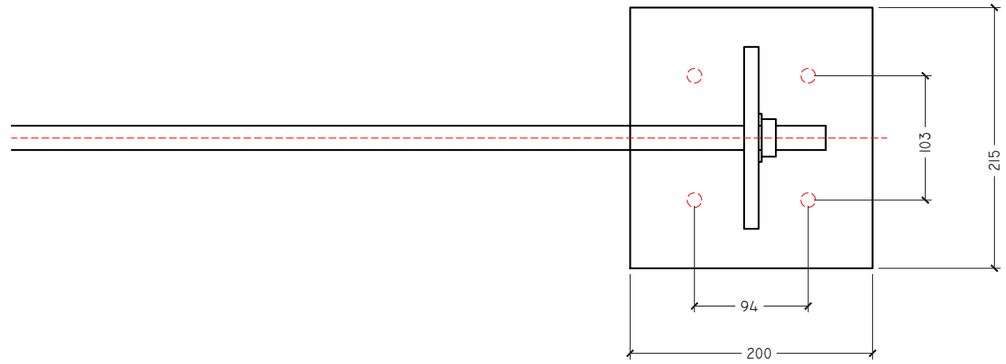

Client
DJA FABRICATION

Project
53 WAR MINSTER ROAD

Client Order no.
TBC

DESIGN AND INSTALLATION NOTES:

- ALL DIMENSIONS TO BE TREATED AS REFERENCE OR UNLESS OTHERWISE IDENTIFIED "FOR CONSTRUCTION"
- PLEASE REFER TO SPECIFICATION / DESIGN INTENT DOCUMENTATION FOR FURTHER DETAILS.
- SCALES RELATIVE TO STATED PAPER SPACE IN TITLE BLOCK AS A4,A3,A2 OR A1
- SUBCONTRACTORS TO VARIFY EXISTING SETUP, INSTALLATION OR LEVELS PRIOR TO WORKING AT ALL TIMES.
- SPECIFIC TASK RELATED OPERATIONS, REFER TO METHOD STATEMENT OR SCOPE OF WORKS DOCUMENTATION.
- FINISHED COATINGS / PROTECTIVE TREATMENTS AS PER SPECIFICATION / DESIGN INTENT OR UNLESS OTHERWISE STATED ON THIS DRAWING.
- CRITICAL DIMENSIONS OR IMPORTANT NOTES IDENTIFIED IN RED AND HIGHLIGHTED WHERE APPROPRIATE

DRAWING SPECIFICATION AND INFORMATION

Site Survey Date	Designer	Drg Date / Revision	Revision note / Drawing Level	Revision	Scale:	Material
N/A	PRH	25/01/23	REVIEW STATUS	A	1:15	MILD STEEL

Drawing Title	Drg no.	Dezine job no.	Drawing size
WALL TIE BARS	DJA-01-23-4907 A16	4907	A2

DEZINE
Trading Under Kent Structural & Architectural Ltd

Structural Survey - Engineering design - Drone Surveys
3D visuals - Concept design - Fabrication Detailing
Cost engineering - Consultancy


UNIT 11B, VICARAGE LANE, HOO, ROCHESTER, KENT, ME39LB
OFFICE: 01634 256971 ACCOUNTS: 01634 256971
WWW.DEZINECONSULTANCY.COM - DEZINECONSULTANCY@HOTMAIL.COM


Surface treatment :
SELF COLOUR


CONFORMANCE AND PERFORMANCE CRITERIA			
Execution class	Consequence class	Production class	Service class
EX2	CC2	PC2	SC1


THIRD ANGLE


TIE ROD PLATE ASSEMBLIES FLOOR / WALL AREA
12 NO. OF EACH

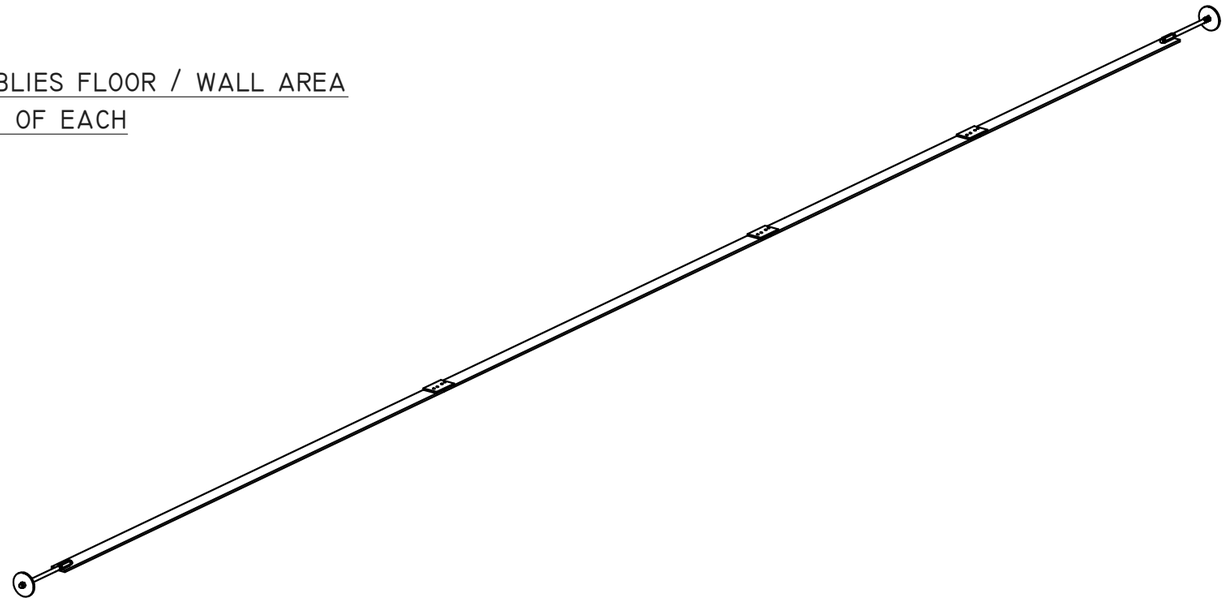


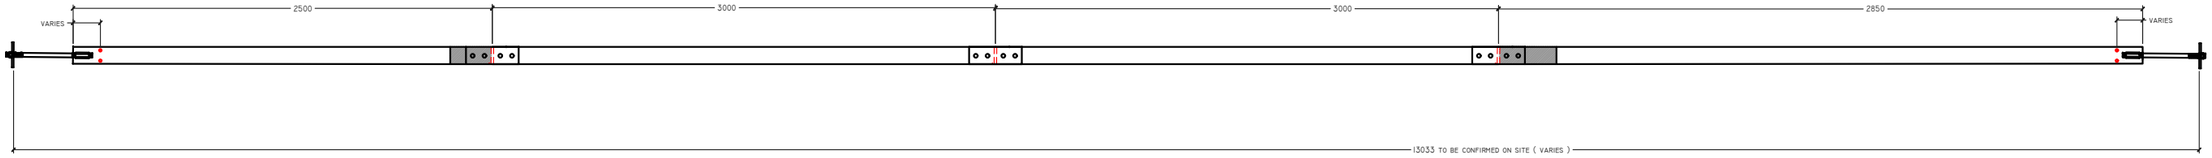

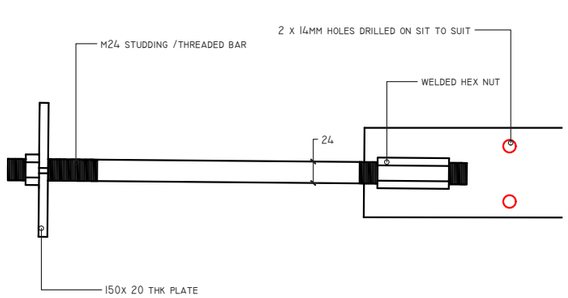

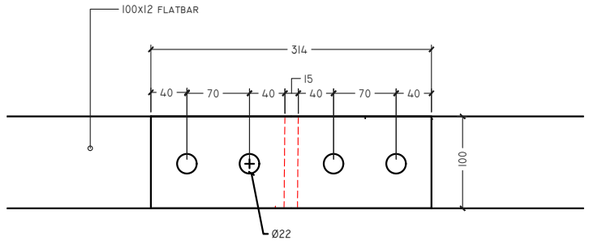

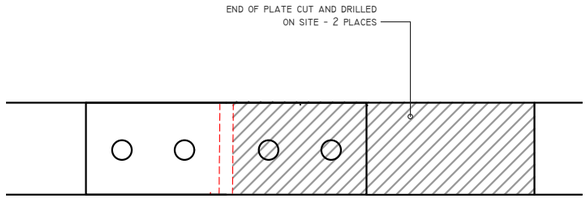

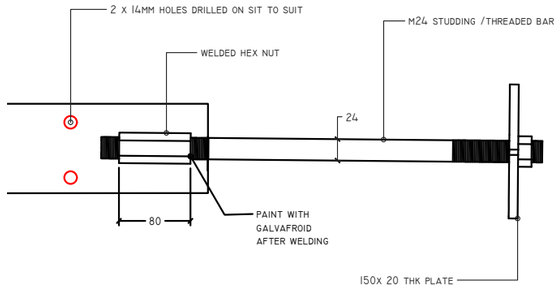

ALL FLAT BARS , HOLES CUT AND DRILLED ON SITE

Client
DJA FABRICATION

Project
53 WAR MINSTER ROAD

Client Order no.
TBC

DESIGN AND INSTALLATION NOTES:

- ALL DIMENSIONS TO BE TREATED AS REFERENCE OR UNLESS OTHERWISE IDENTIFIED "FOR CONSTRUCTION"
- PLEASE REFER TO SPECIFICATION / DESIGN INTENT DOCUMENTATION FOR FURTHER DETAILS.
- SCALES RELATIVE TO STATED PAPER SPACE IN TITLE BLOCK AS A4,A3,A2 OR A1
- SUBCONTRACTORS TO VARIFY EXISTING SETUP, INSTALLATION OR LEVELS PRIOR TO WORKING AT ALL TIMES.
- SPECIFIC TASK RELATED OPERATIONS, REFER TO METHOD STATEMENT OR SCOPE OF WORKS DOCUMENTATION.
- FINISHED COATINGS / PROTECTIVE TREATMENTS AS PER SPECIFICATION / DESIGN INTENT OR UNLESS OTHERWISE STATED ON THIS DRAWING.
- CRITICAL DIMENSIONS OR IMPORTANT NOTES IDENTIFIED IN RED AND HIGHLIGHTED WHERE APPROPRIATE

DRAWING SPECIFICATION AND INFORMATION

Site Survey Date	Designer	Drg Date / Revision	Revision note / Drawing Level	Revision	Scale:	Material
N/A	PRH	25/01/23	REVIEW STATUS	A	1:15	MILD STEEL

Drawing Title	Drg no.	Dezine job no.	Drawing size
FLOOR TIE BARS	DJA-01-23-4907 A15	4907	A2


DEZINE
Trading Under Kent Structural & Architectural ltd
Structural Survey - Engineering design - Drone Surveys
3D visuals - Concept design - Fabrication Detailing
Cost engineering - Consultancy
UNIT 11B, VICARAGE LANE, HOO, ROCHESTER, KENT, ME39LB
OFFICE: 01634 256971 ACCOUNTS: 01634 256971
WWW.DEZINECONSULTANCY.COM - DEZINECONSULTANCY@HOTMAIL.COM


Surface treatment :
SELF COLOUR

CONFORMANCE AND PERFORMANCE CRITERIA			
Execution class	Consequence class	Production class	Service class
EX2	CC2	PC2	SC1

THIRD ANGLE

TIMBER PURLIN STRENGTHENING PLATE 12MM THK
CHIMNEY BREAST STRENGTHENING BEAM AND PLATE ASSEMBLY
1 NO. OF EACH

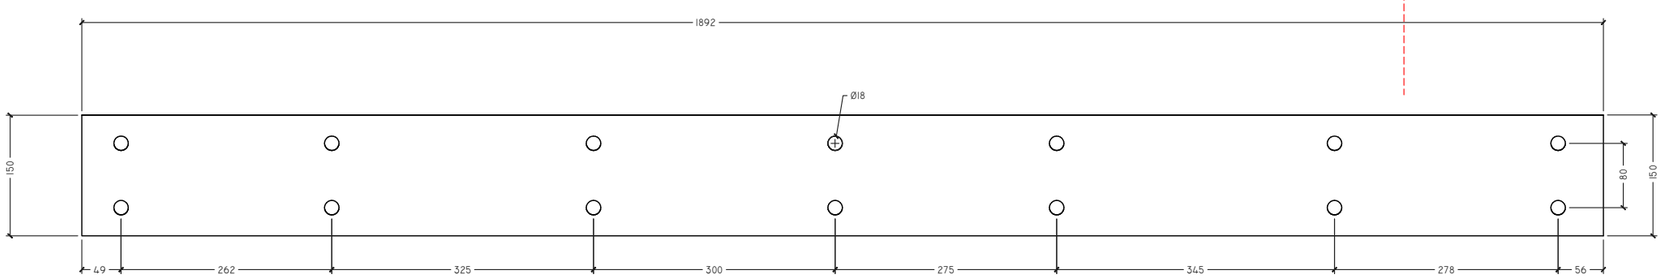

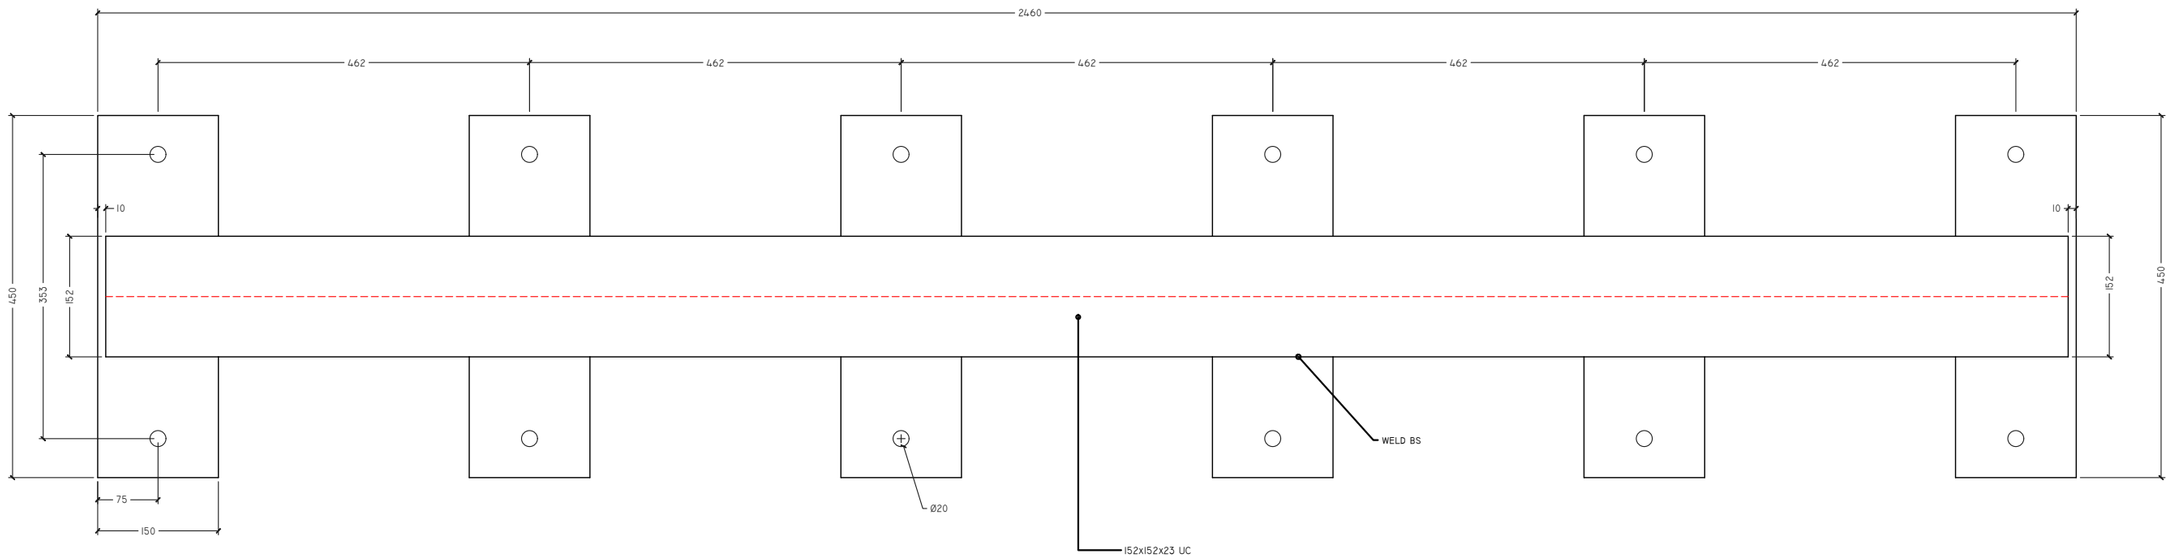

Client
DJA FABRICATION

Project
53 WAR MINSTER ROAD

Client Order no.
TBC

DESIGN AND INSTALLATION NOTES:

- ALL DIMENSIONS TO BE TREATED AS REFERENCE OR UNLESS OTHERWISE IDENTIFIED "FOR CONSTRUCTION"
- PLEASE REFER TO SPECIFICATION / DESIGN INTENT DOCUMENTATION FOR FURTHER DETAILS.
- SCALES RELATIVE TO STATED PAPER SPACE IN TITLE BLOCK AS A4,A3,A2 OR A1
- SUBCONTRACTORS TO VARIFY EXISTING SETUP, INSTALLATION OR LEVELS PRIOR TO WORKING AT ALL TIMES.
- SPECIFIC TASK RELATED OPERATIONS, REFER TO METHOD STATEMENT OR SCOPE OF WORKS DOCUMENTATION.
- FINISHED COATINGS / PROTECTIVE TREATMENTS AS PER SPECIFICATION / DESIGN INTENT OR UNLESS OTHERWISE STATED ON THIS DRAWING.
- CRITICAL DIMENSIONS OR IMPORTANT NOTES IDENTIFIED IN RED AND HIGHLIGHTED WHERE APPROPRIATE

DRAWING SPECIFICATION AND INFORMATION

Site Survey Date	Designer	Drg Date / Revision	Revision note / Drawing Level	Revision	Scale:	Material
N/A	PRH	25/01/23	REVIEW STATUS	A	1:15	MILD STEEL

Drawing Title	Drg no.	Dezine job no.	Drawing size
CHIMINEY BREAST / PURLIN PLATES	DJA-01-23-4907 A17	4907	A2

DEZINE
Trading Under Kent Structural & Architectural ltd
Structural Survey - Engineering design - Drone Surveys
3D visuals - Concept design - Fabrication Detailing
Cost engineering - Consultancy
UNIT 11B, VICARAGE LANE, HOO, ROCHESTER, KENT, ME39LB
OFFICE: 01634 256971 ACCOUNTS: 01634 256971
WWW.DEZINECONSULTANCY.COM - DEZINECONSULTANCY@HOTMAIL.COM