

Notes

project north

Bourne Architects

bourne-architects.co.uk

6a Godson Street, London, N1 9GZ

T: 0333 444 0424
E: info@bourne-architects.co.uk

RIBA Chartered Practice

These drawings are 'not for construction' unless stated otherwise. Do not scale from this drawing. Use figured dimensions only, which are displayed in millimeters unless stated otherwise. All dimension shall be checked and confirmed with site rep./ contractor and any discrepancies between the drawings and site shall be reported. These drawings should be read in conjunction with all other drawn, written and physical information that is submitted within the complete architectural, structural and third party packages. For any structural details please strictly refer to structural engineer's drawings & calculations.


The copyright of the drawing and designs remains with Bourne Architects Ltd.

53A Warminster Road

Client		Londonist International Management Ltd
Our REF		25-22
Date		31/01/2026
Address		53 Warminster Road, London, SE25 4DQ
Issue		2.1
Status		RIBA Stage 4
Scale	@A3	1 : 50

301-01

Ground Floor Plan

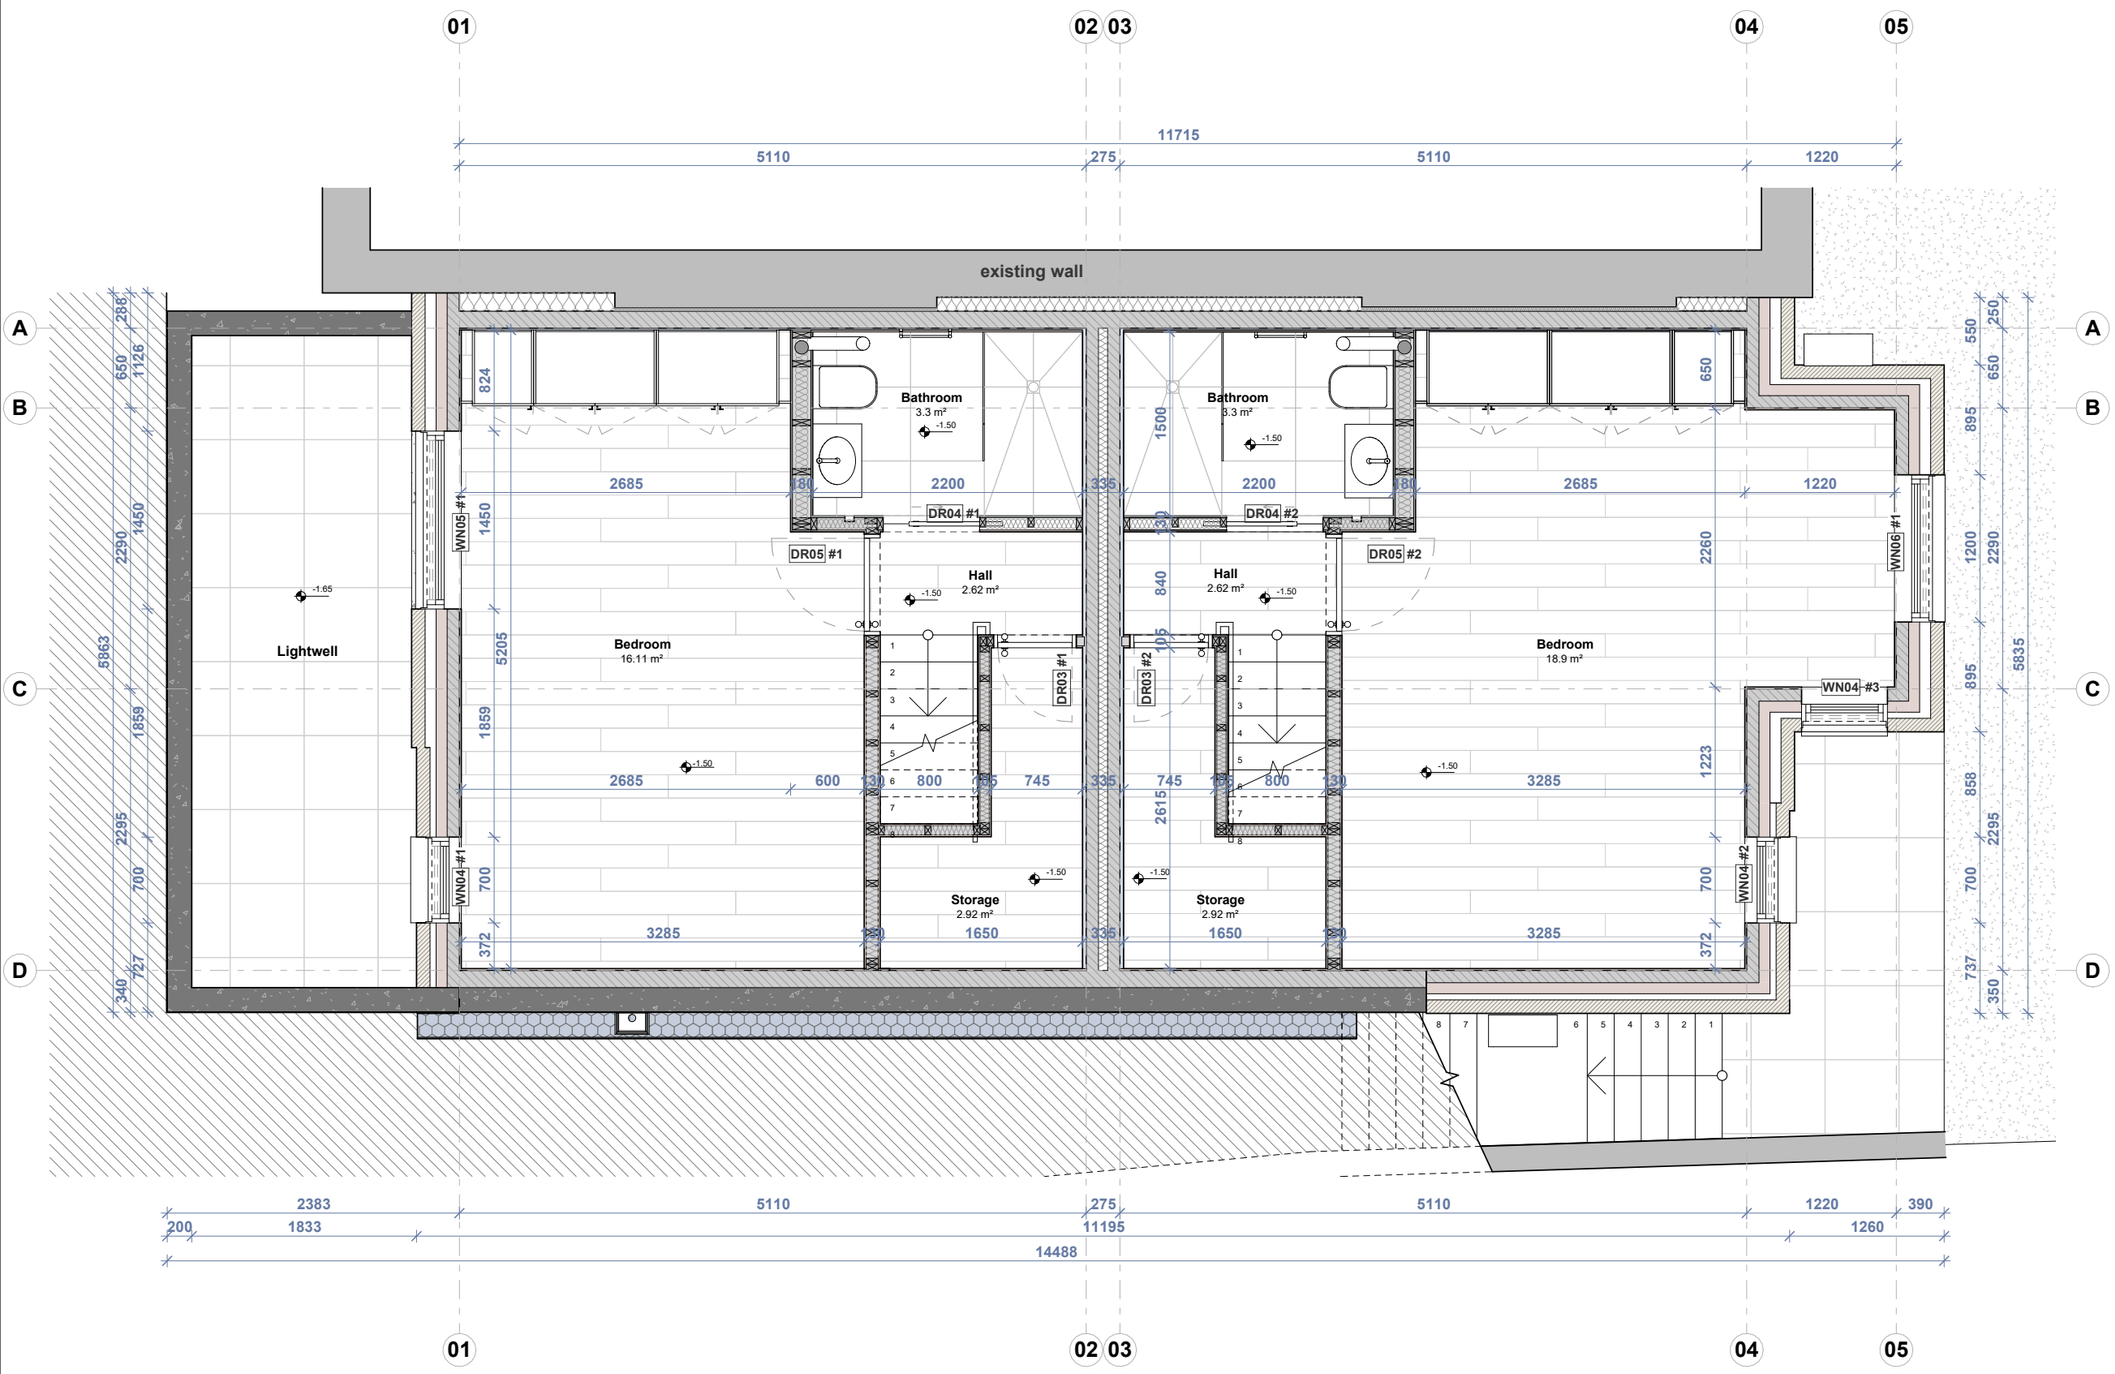

Notes

project north

Bourne Architects

bourne-architects.co.uk

6a Godson Street, London, N1 9GZ

T: 0333 444 0424
E: info@bourne-architects.co.uk

RIBA Chartered Practice

These drawings are 'not for construction' unless stated otherwise. Do not scale from this drawing. Use figured dimensions only, which are displayed in millimeters unless stated otherwise. All dimension shall be checked and confirmed with site rep./ contractor and any discrepancies between the drawings and site shall be reported. These drawings should be read in conjunction with all other drawn, written and physical information that is submitted within the complete architectural, structural and third party packages. For any structural details please strictly refer to structural engineer's drawings & calculations.


The copyright of the drawing and designs remains with Bourne Architects Ltd.

53A Warminster Road

Client		Londonist International Management Ltd
Our REF		25-22
Date		31/01/2026
Address		53 Warminster Road, London, SE25 4DQ
Issue		2.1
Status		RIBA Stage 4
Scale	@A3	1 : 50

302-01

Lower Ground Floor Plan

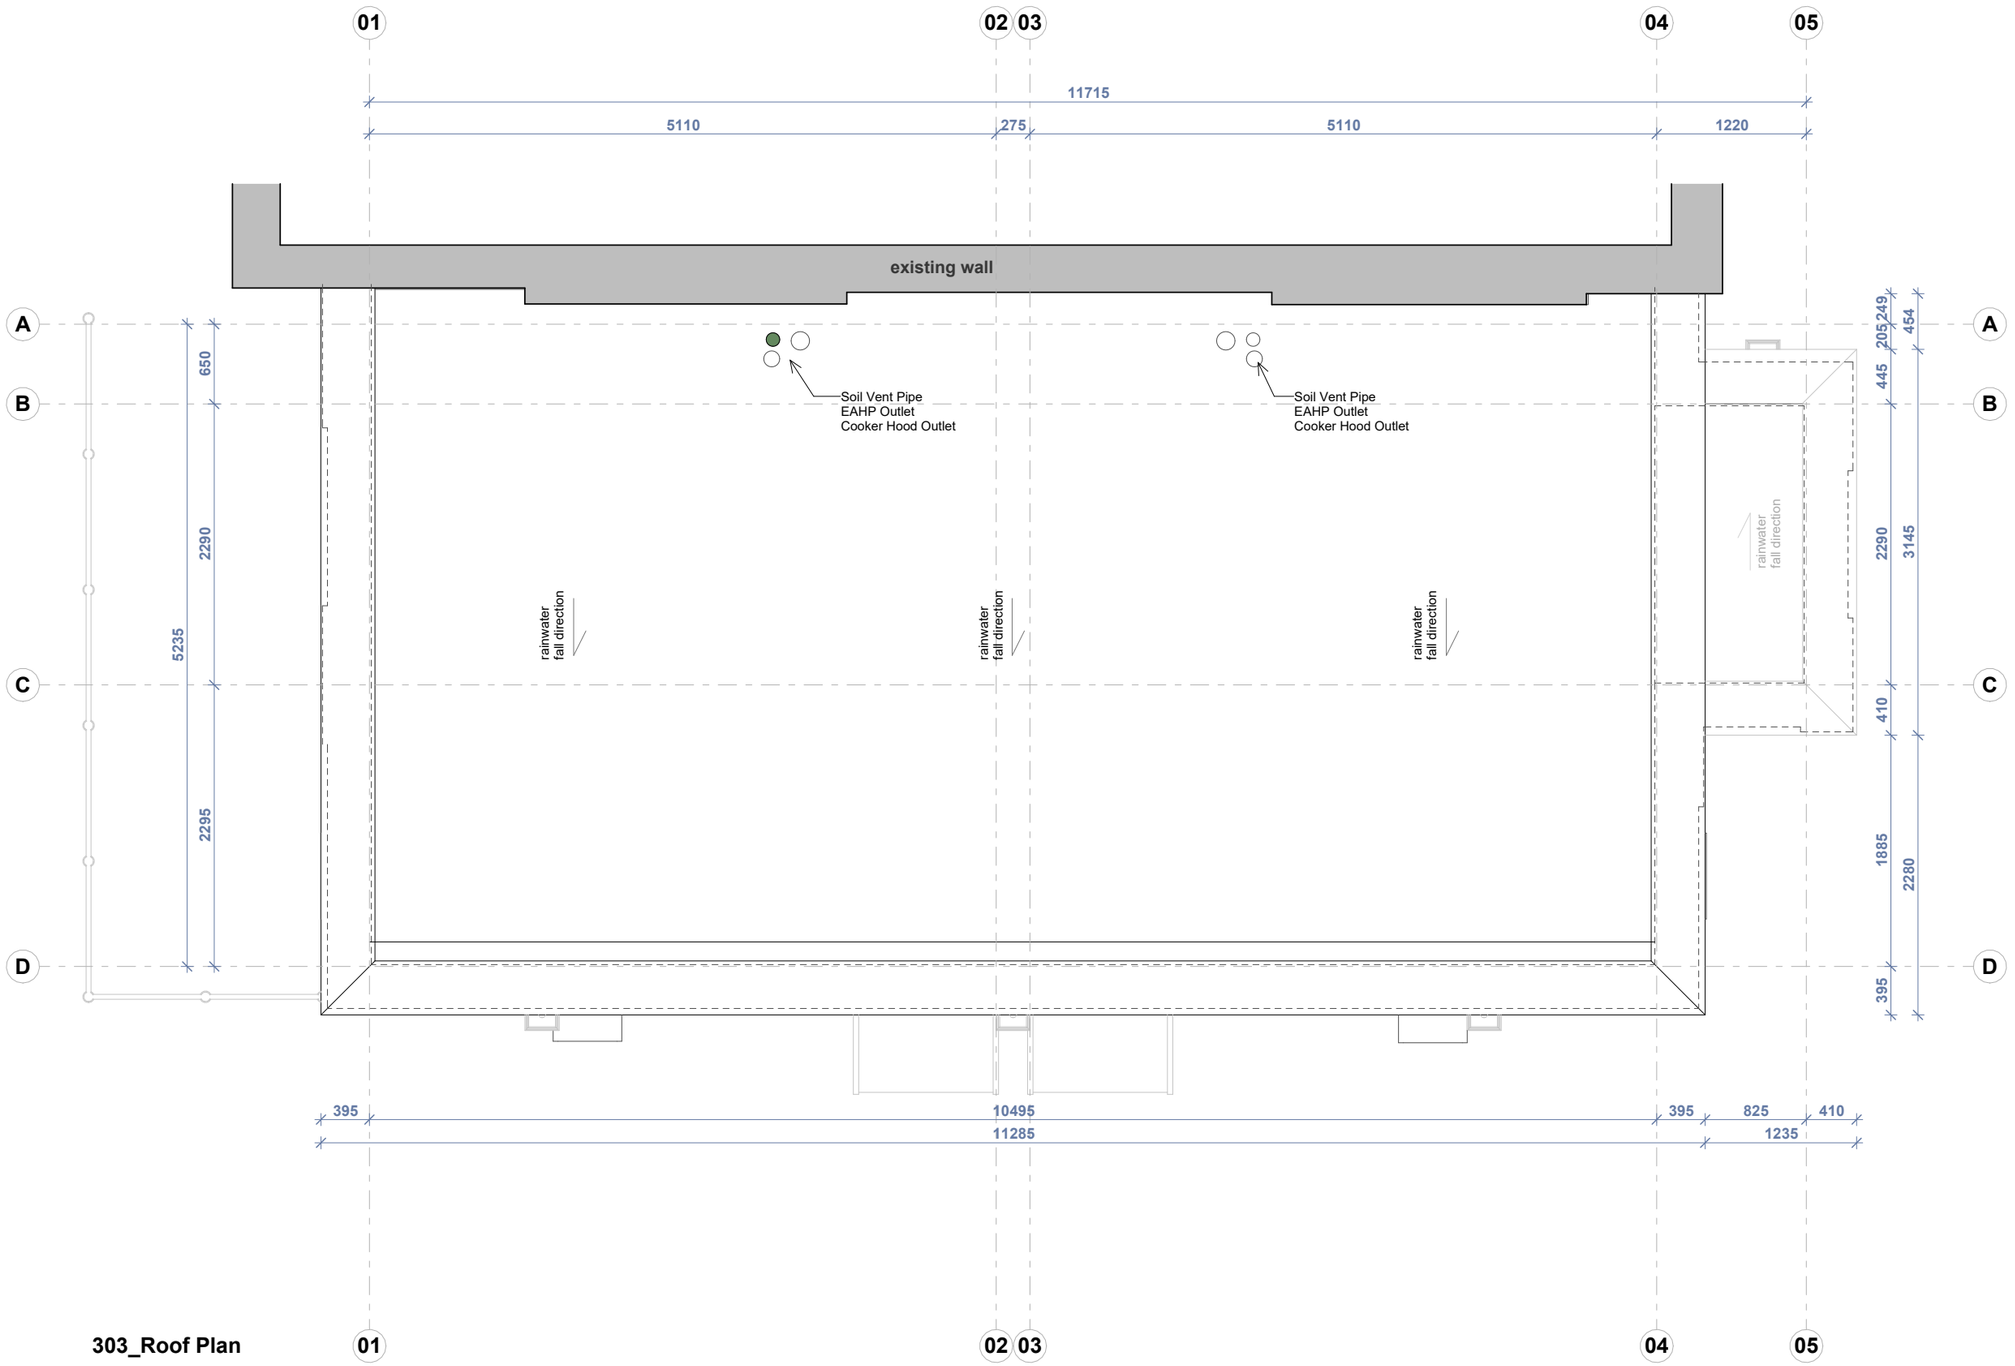

303_Roof Plan

1 : 50

Notes

project north

Bourne Architects

bourne-architects.co.uk

6a Godson Street, London, N1 9GZ

T: 0333 444 0424
E: info@bourne-architects.co.uk

RIBA Chartered Practice

These drawings are 'not for construction' unless stated otherwise. Do not scale from this drawing. Use figured dimensions only, which are displayed in millimeters unless stated otherwise. All dimension shall be checked and confirmed with site rep./ contractor and any discrepancies between the drawings and site shall be reported. These drawings should be read in conjunction with all other drawn, written and physical information that is submitted within the complete architectural, structural and third party packages. For any structural details please strictly refer to structural engineer's drawings & calculations.

The copyright of the drawing and designs remains with Bourne Architects Ltd.

53A Warminster Road

Client		Londonist International Management Ltd
Our REF		25-22
Date		31/01/2026
Address		53 Warminster Road, London, SE25 4DQ
Issue		2.1
Status		RIBA Stage 4
Scale	@A3	1 : 50

303

Roof Plan



Notes

Bourne Architects

bourne-architects.co.uk

6a Godson Street, London, N1 9GZ

T: 0333 444 0424
E: info@bourne-architects.co.uk

RIBA Chartered Practice

These drawings are 'not for construction' unless stated otherwise. Do not scale from this drawing. Use figured dimensions only, which are displayed in millimeters unless stated otherwise. All dimension shall be checked and confirmed with site rep./ contractor and any discrepancies between the drawings and site shall be reported. These drawings should be read in conjunction with all other drawn, written and physical information that is submitted within the complete architectural, structural and third party packages. For any structural details please strictly refer to structural engineer's drawings & calculations.


The copyright of the drawing and designs remains with Bourne Architects Ltd.

53A Warminster Road

Client	Londonist International Management Ltd
Our REF	25-22
Date	31/01/2026
Address	53 Warminster Road, London, SE25 4DQ
Issue	2.0
Status	RIBA Stage 4
Scale @A3	1 : 50

304-01

Reflected Ground Floor Ceiling Plan

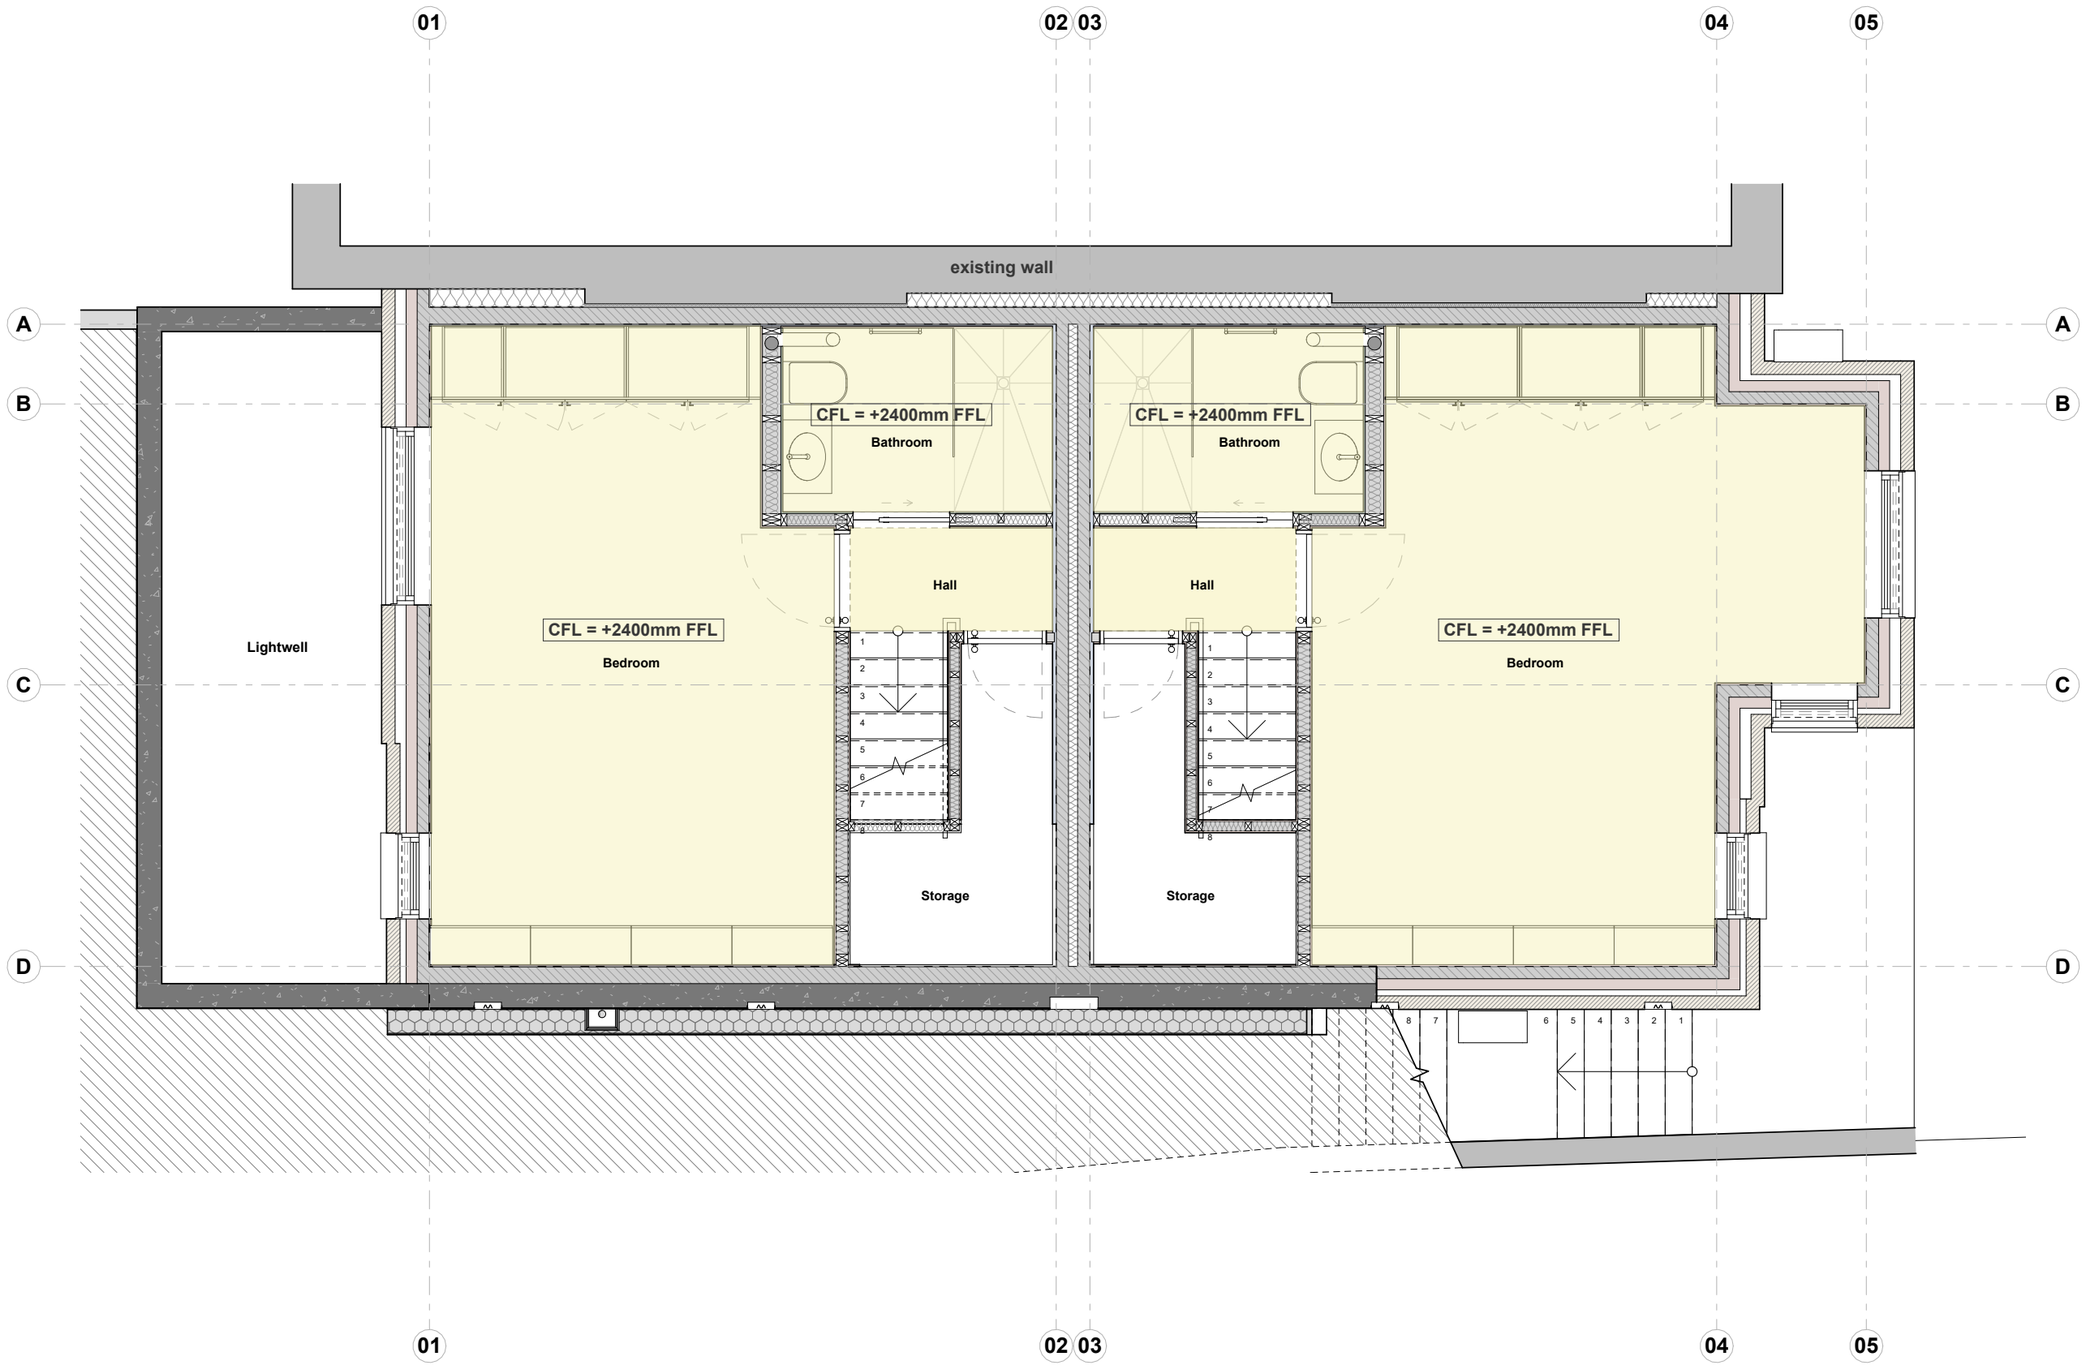

Notes

project north

Bourne Architects

bourne-architects.co.uk

6a Godson Street, London, N1 9GZ

T: 0333 444 0424
E: info@bourne-architects.co.uk

RIBA Chartered Practice

These drawings are 'not for construction' unless stated otherwise. Do not scale from this drawing. Use figured dimensions only, which are displayed in millimeters unless stated otherwise. All dimension shall be checked and confirmed with site rep./ contractor and any discrepancies between the drawings and site shall be reported. These drawings should be read in conjunction with all other drawn, written and physical information that is submitted within the complete architectural, structural and third party packages. For any structural details please strictly refer to structural engineer's drawings & calculations.


The copyright of the drawing and designs remains with Bourne Architects Ltd.

53A Warminster Road

Client		Londonist International Management Ltd
Our REF		25-22
Date		31/01/2026
Address		53 Warminster Road, London, SE25 4DQ
Issue		2.1
Status		RIBA Stage 4
Scale	@A3	1 : 50

304-02

Reflected Lower Ground Floor Ceiling Plan

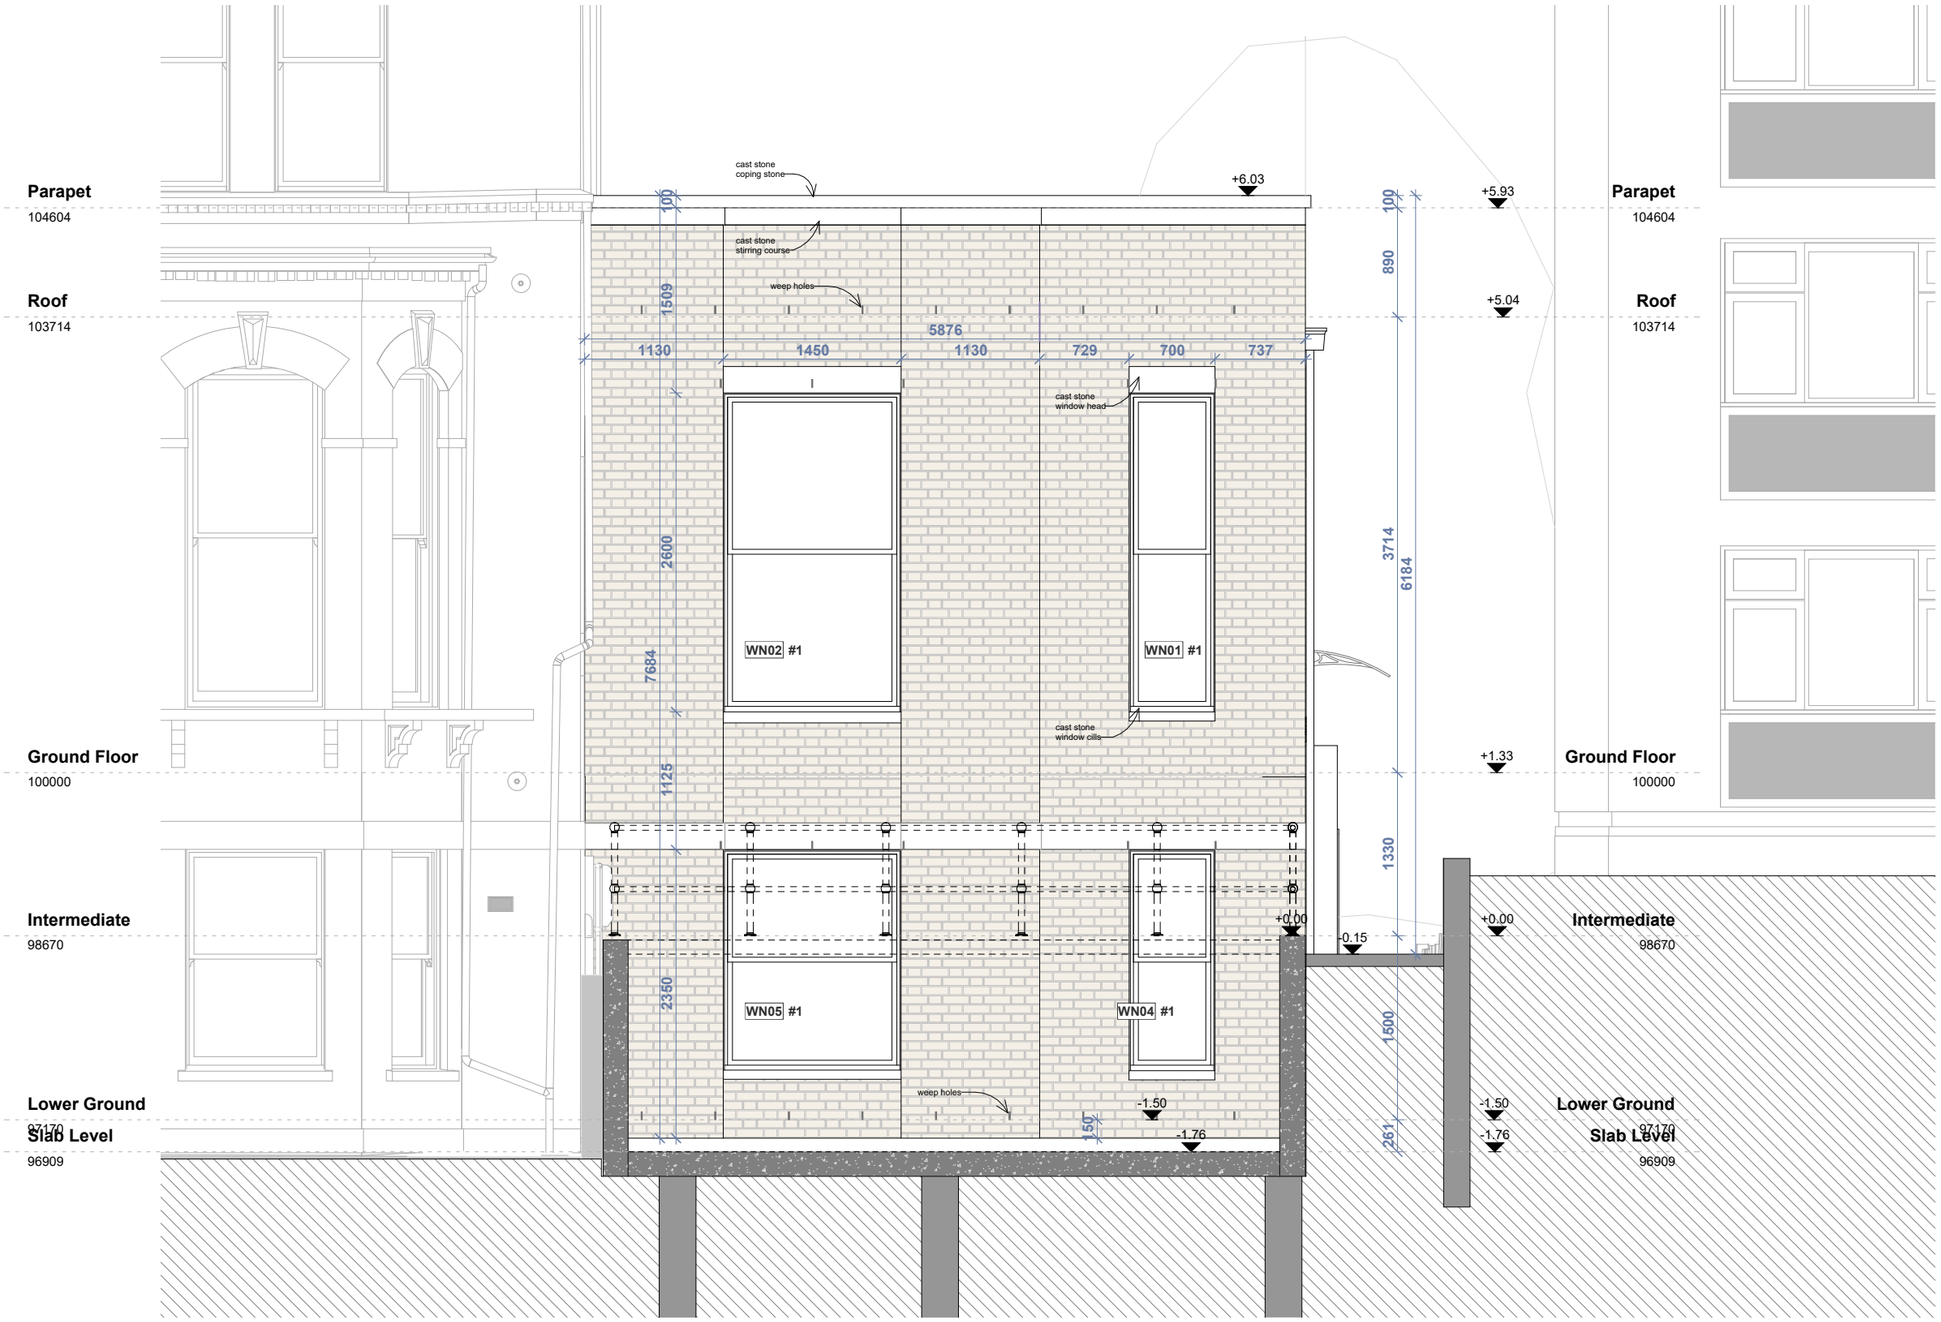

Notes

Bourne Architects

bourne-architects.co.uk

6a Godson Street, London, N1 9GZ

T: 0333 444 0424
E: info@bourne-architects.co.uk

RIBA Chartered Practice

These drawings are 'not for construction' unless stated otherwise. Do not scale from this drawing. Use figured dimensions only, which are displayed in millimeters unless stated otherwise. All dimension shall be checked and confirmed with site rep./ contractor and any discrepancies between the drawings and site shall be reported. These drawings should be read in conjunction with all other drawn, written and physical information that is submitted within the complete architectural, structural and third party packages. For any structural details please strictly refer to structural engineer's drawings & calculations.


The copyright of the drawing and designs remains with Bourne Architects Ltd.

53A Warminster Road

Client		Londonist International Management Ltd
Our REF		25-22
Date		31/01/2026
Address		53 Warminster Road, London, SE25 4DQ
Issue		2.0
Status		RIBA Stage 4
Scale	@A3	1 : 50

305

Front Elevation

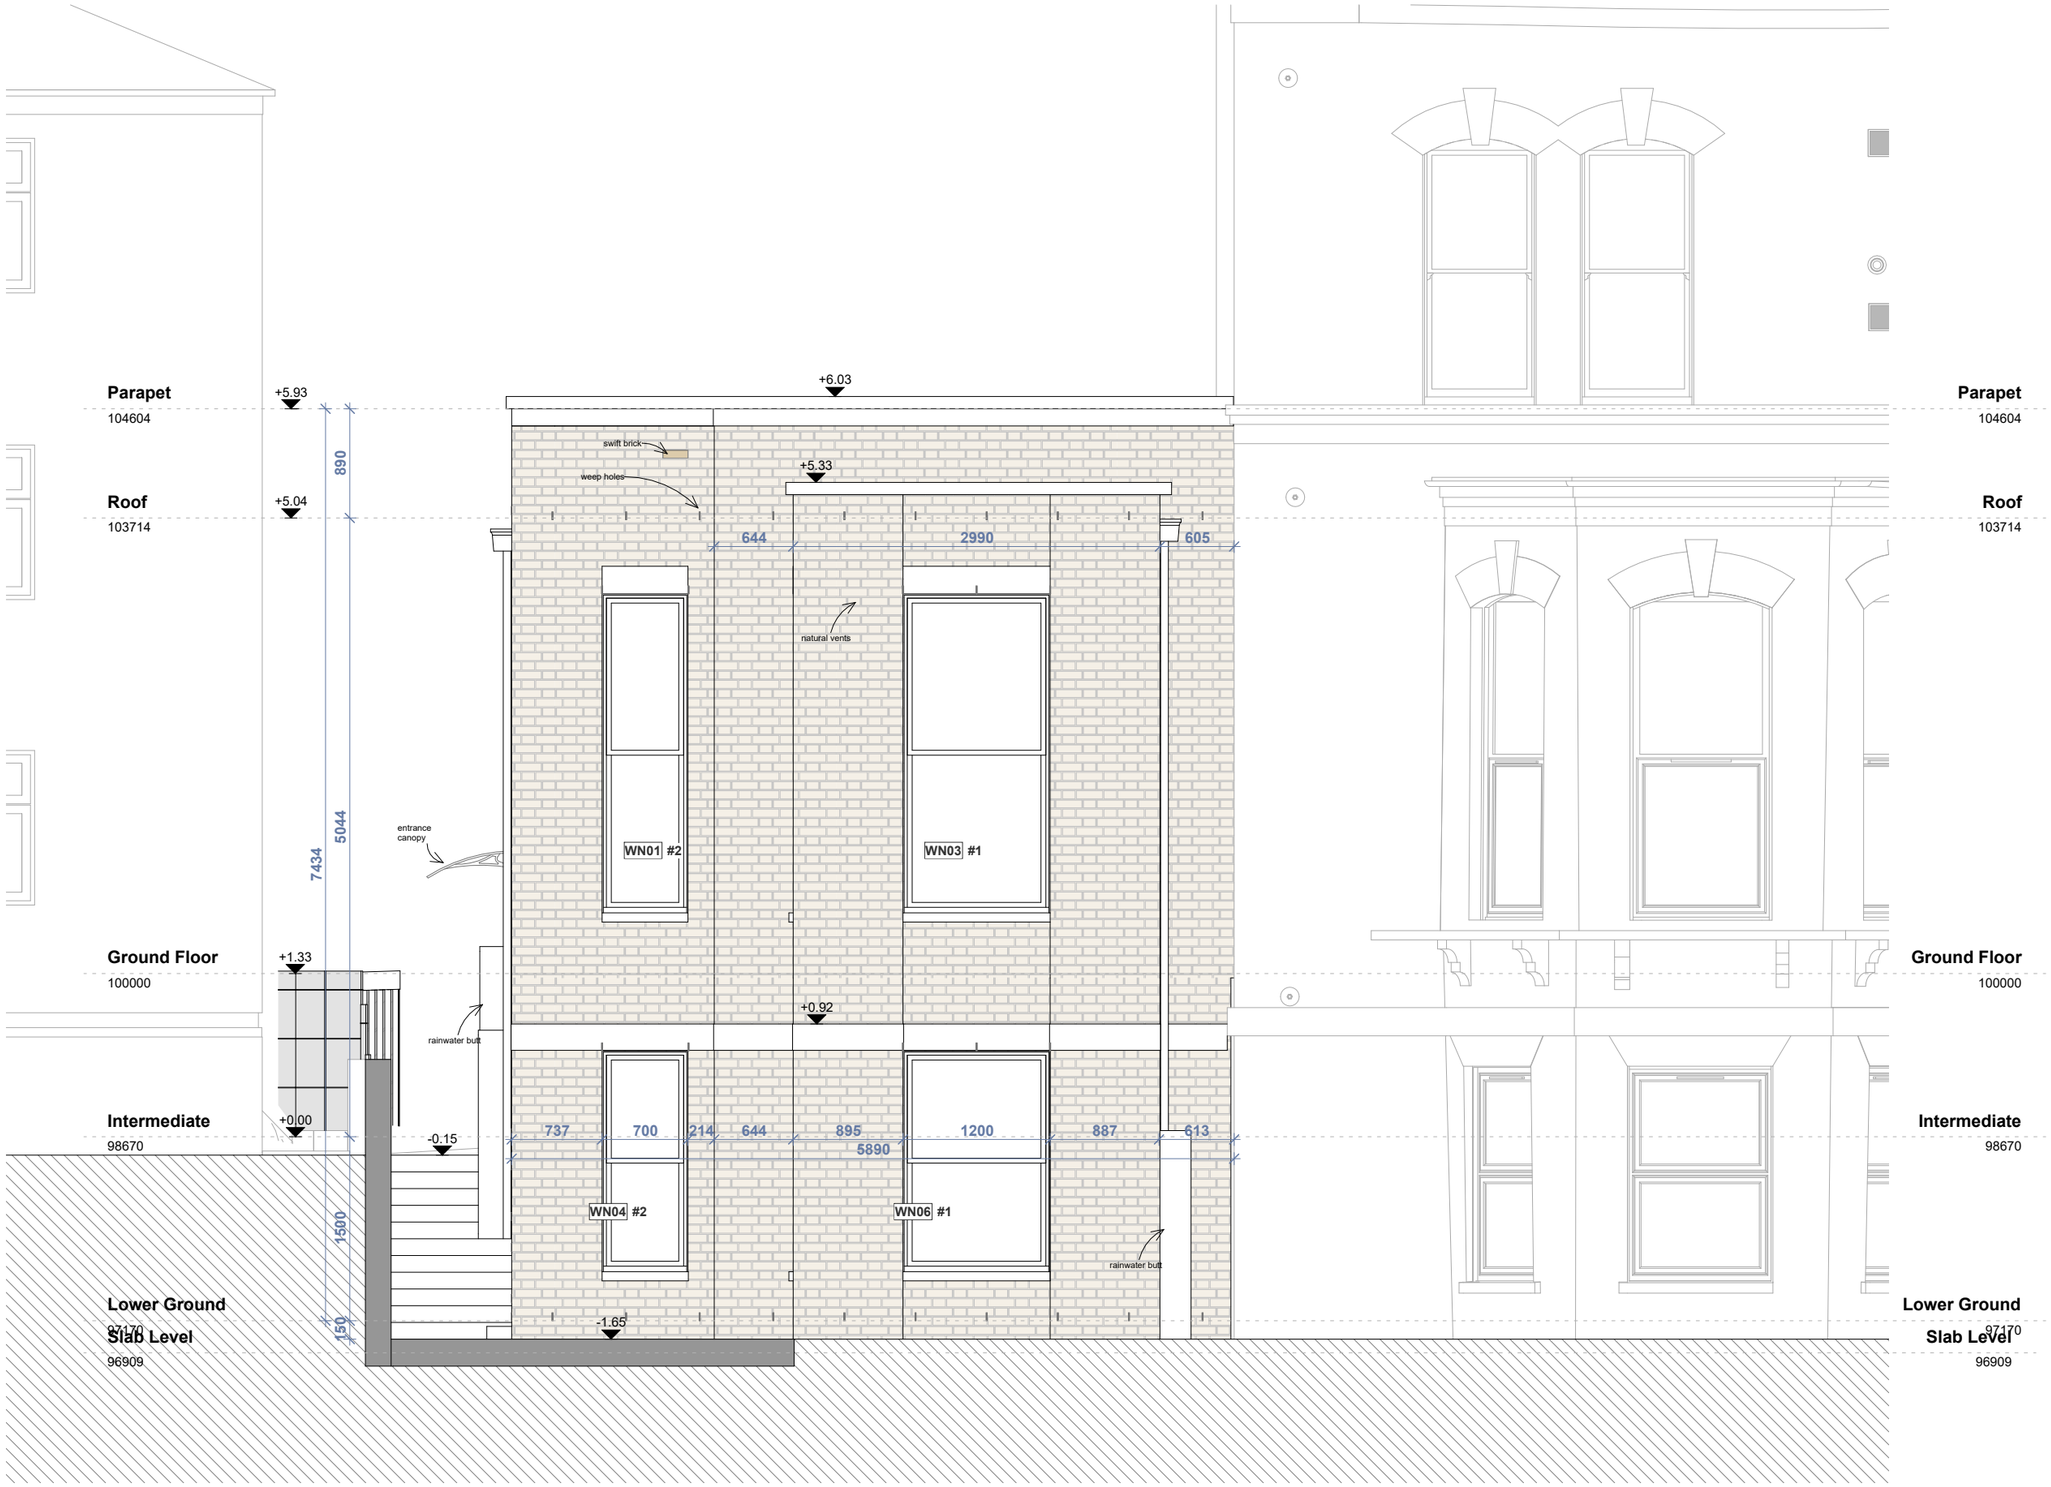

Notes

Bourne Architects

bourne-architects.co.uk

6a Godson Street, London, N1 9GZ

T: 0333 444 0424
E: info@bourne-architects.co.uk

RIBA Chartered Practice

These drawings are 'not for construction' unless stated otherwise. Do not scale from this drawing. Use figured dimensions only, which are displayed in millimeters unless stated otherwise. All dimension shall be checked and confirmed with site rep./ contractor and any discrepancies between the drawings and site shall be reported. These drawings should be read in conjunction with all other drawn, written and physical information that is submitted within the complete architectural, structural and third party packages. For any structural details please strictly refer to structural engineer's drawings & calculations.


The copyright of the drawing and designs remains with Bourne Architects Ltd.

53A Warminster Road

Client		Londonist International Management Ltd
Our REF		25-22
Date		31/01/2026
Address		53 Warminster Road, London, SE25 4DQ
Issue		2,0
Status		RIBA Stage 4
Scale	@A3	1 : 50

306

Rear Elevation

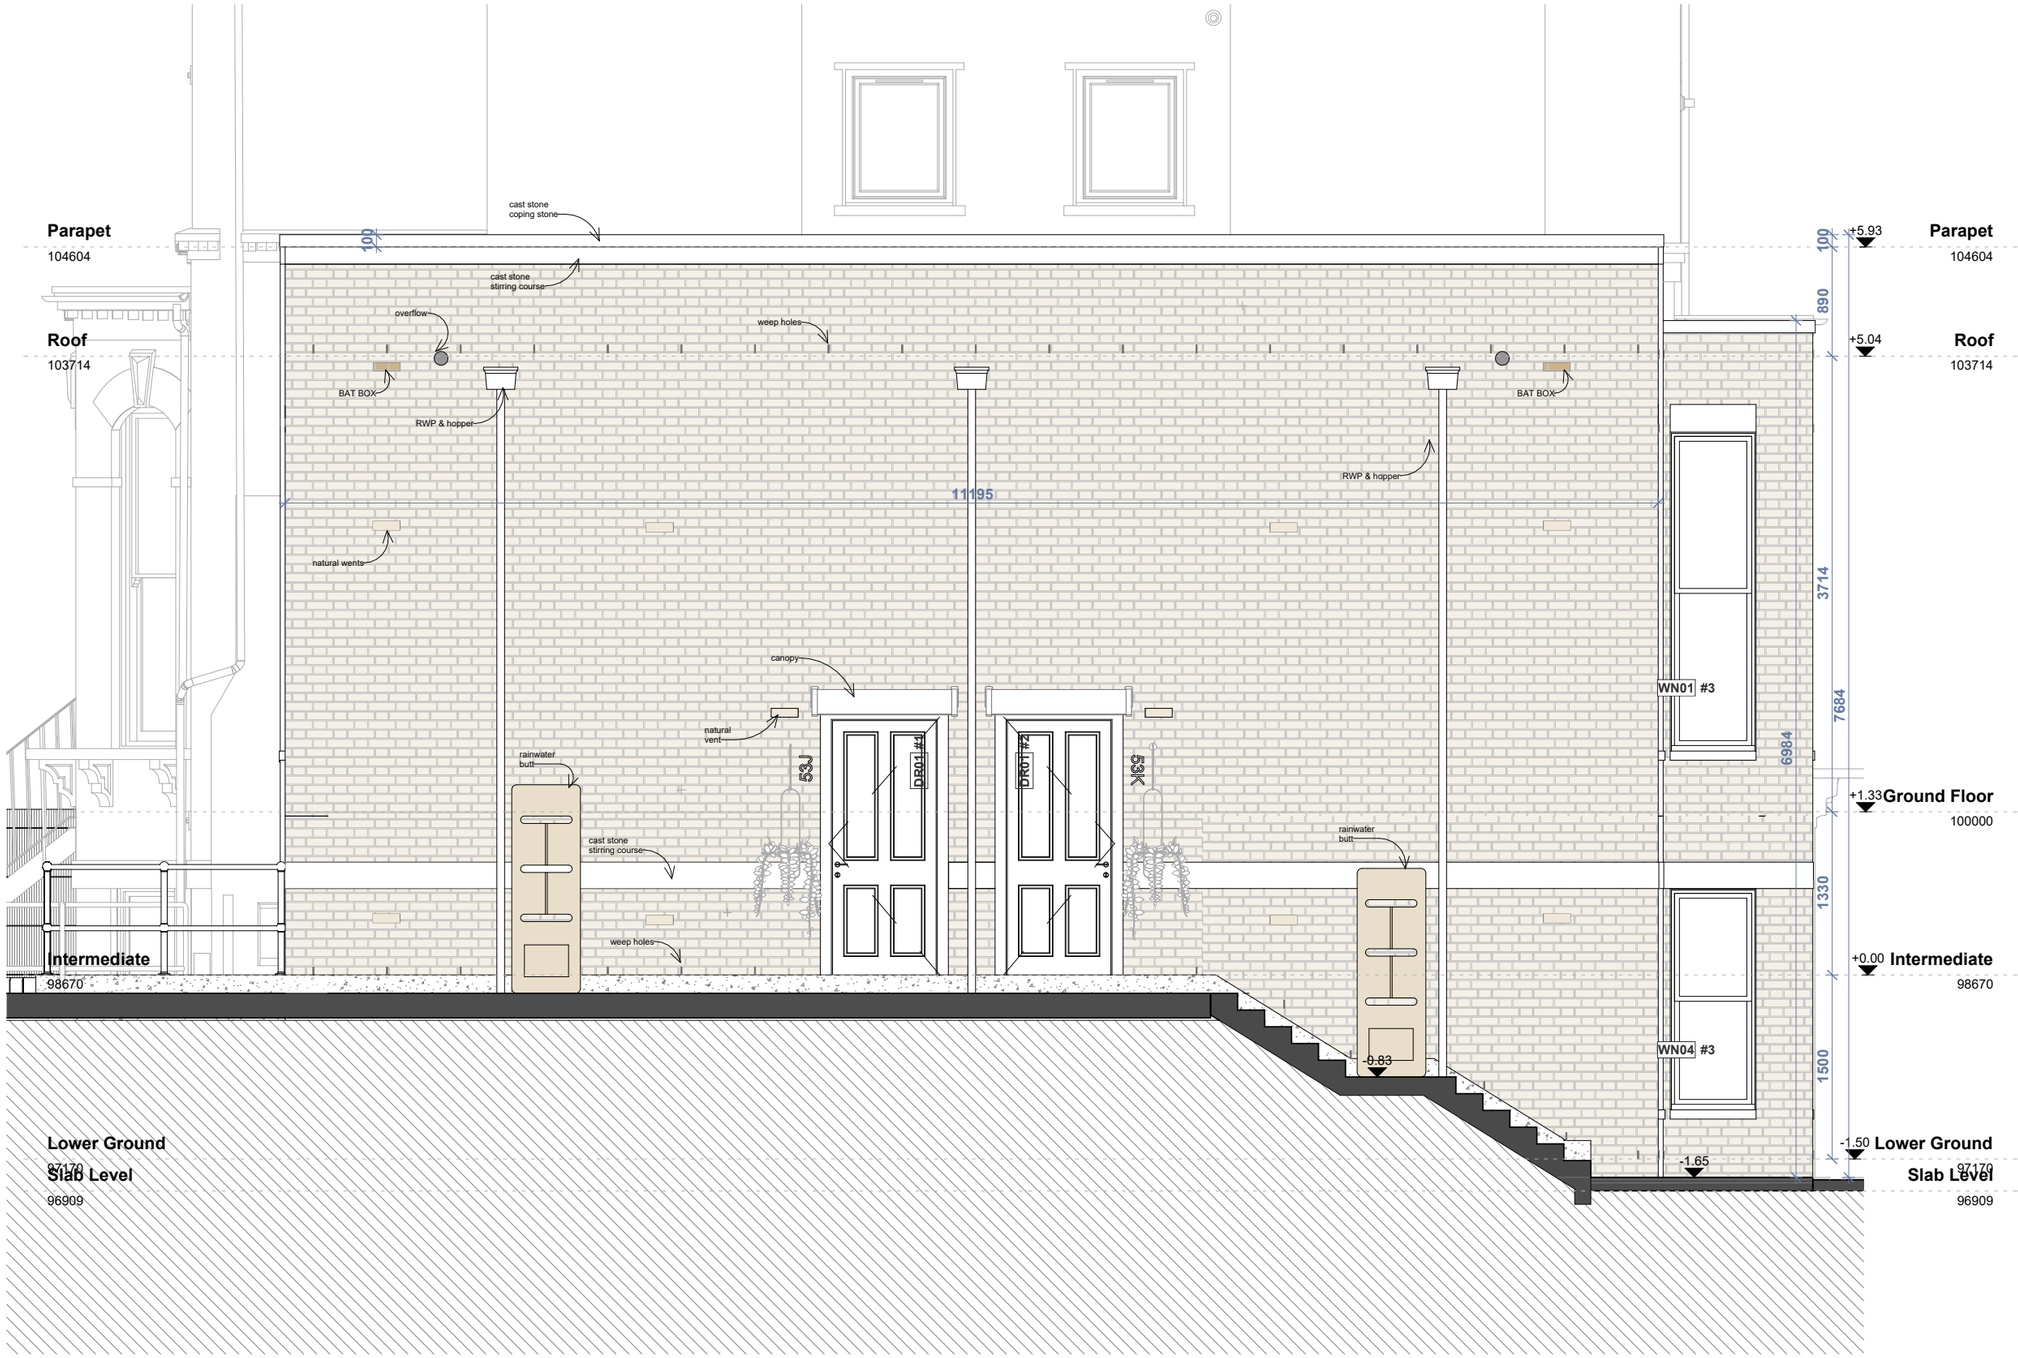

Notes

Bourne Architects

bourne-architects.co.uk

6a Godson Street, London, N1 9GZ

T: 0333 444 0424
E: info@bourne-architects.co.uk

RIBA
Chartered Practice

These drawings are 'not for construction' unless stated otherwise. Do not scale from this drawing. Use figured dimensions only, which are displayed in millimeters unless stated otherwise. All dimension shall be checked and confirmed with site rep./ contractor and any discrepancies between the drawings and site shall be reported. These drawings should be read in conjunction with all other drawn, written and physical information that is submitted within the complete architectural, structural and third party packages. For any structural details please strictly refer to structural engineer's drawings & calculations.


The copyright of the drawing and designs remains with Bourne Architects Ltd.

53A Warminster Road


Client		Londonist International Management Ltd
Our REF		25-22
Date		31/01/2026
Address		53 Warminster Road, London, SE25 4DQ
Issue		2.0
Status		RIBA Stage 4
Scale	@A3	1 : 50

307

Side Elevation

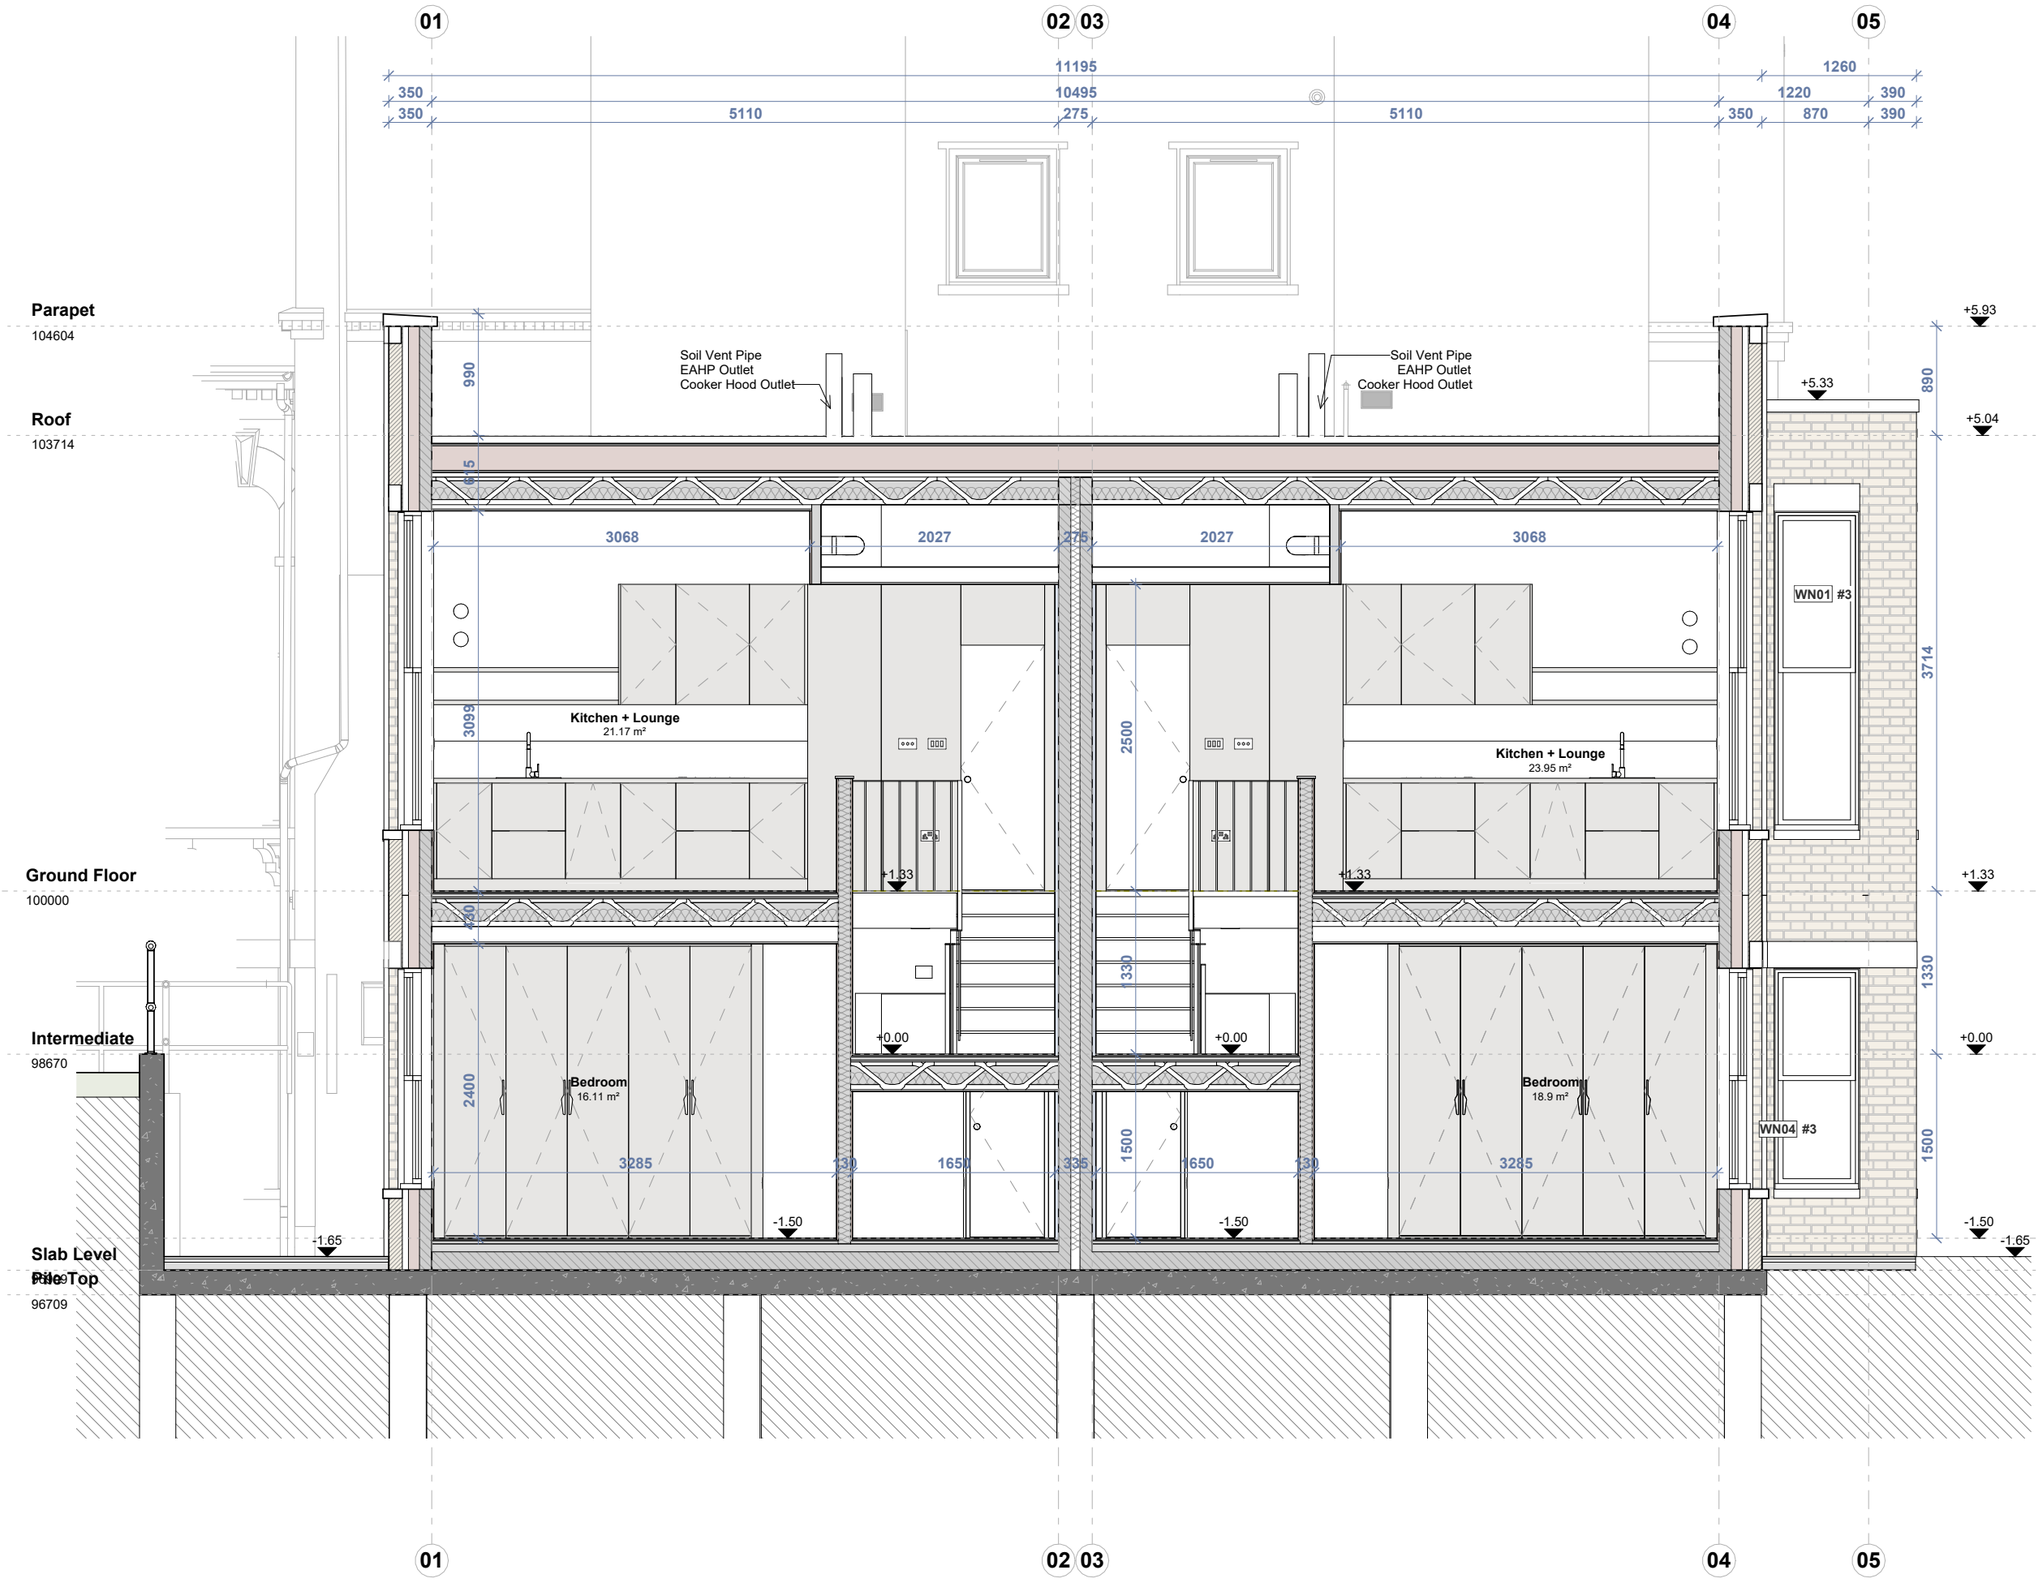

Notes

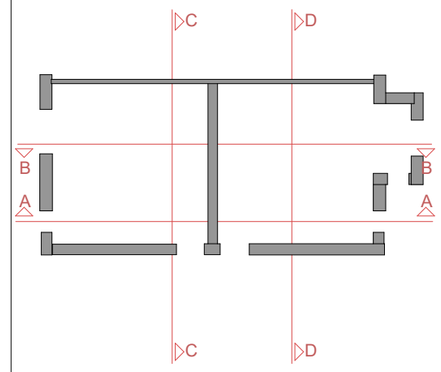

Bourne Architects

bourne-architects.co.uk

6a Godson Street, London, N1 9GZ

T: 0333 444 0424
E: info@bourne-architects.co.uk

RIBA Chartered Practice

These drawings are 'not for construction' unless stated otherwise. Do not scale from this drawing. Use figured dimensions only, which are displayed in millimeters unless stated otherwise. All dimension shall be checked and confirmed with site rep./ contractor and any discrepancies between the drawings and site shall be reported. These drawings should be read in conjunction with all other drawn, written and physical information that is submitted within the complete architectural, structural and third party packages. For any structural details please strictly refer to structural engineer's drawings & calculations.

The copyright of the drawing and designs remains with Bourne Architects Ltd.

53A Warminster Road


Client		Londonist International Management Ltd
Our REF		25-22
Date		31/01/2026
Address		53 Warminster Road, London, SE25 4DQ
Issue		2.1
Status		RIBA Stage 4
Scale	@A3	As indicated

308

Section A 1/50



Notes

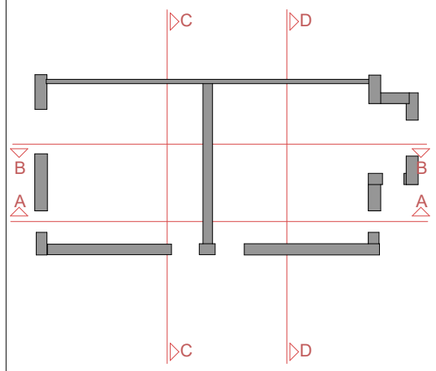

Bourne Architects

bourne-architects.co.uk

6a Godson Street, London, N1 9GZ

T: 0333 444 0424
E: info@bourne-architects.co.uk

RIBA Chartered Practice

These drawings are 'not for construction' unless stated otherwise. Do not scale from this drawing. Use figured dimensions only, which are displayed in millimeters unless stated otherwise. All dimension shall be checked and confirmed with site rep./ contractor and any discrepancies between the drawings and site shall be reported. These drawings should be read in conjunction with all other drawn, written and physical information that is submitted within the complete architectural, structural and third party packages. For any structural details please strictly refer to structural engineer's drawings & calculations.


The copyright of the drawing and designs remains with Bourne Architects Ltd.

53A Warminster Road


Client		Londonist International Management Ltd
Our REF		25-22
Date		31/01/2026
Address		53 Warminster Road, London, SE25 4DQ
Issue		2.0
Status		RIBA Stage 4
Scale	@A3	As indicated

309

Section B 1/50

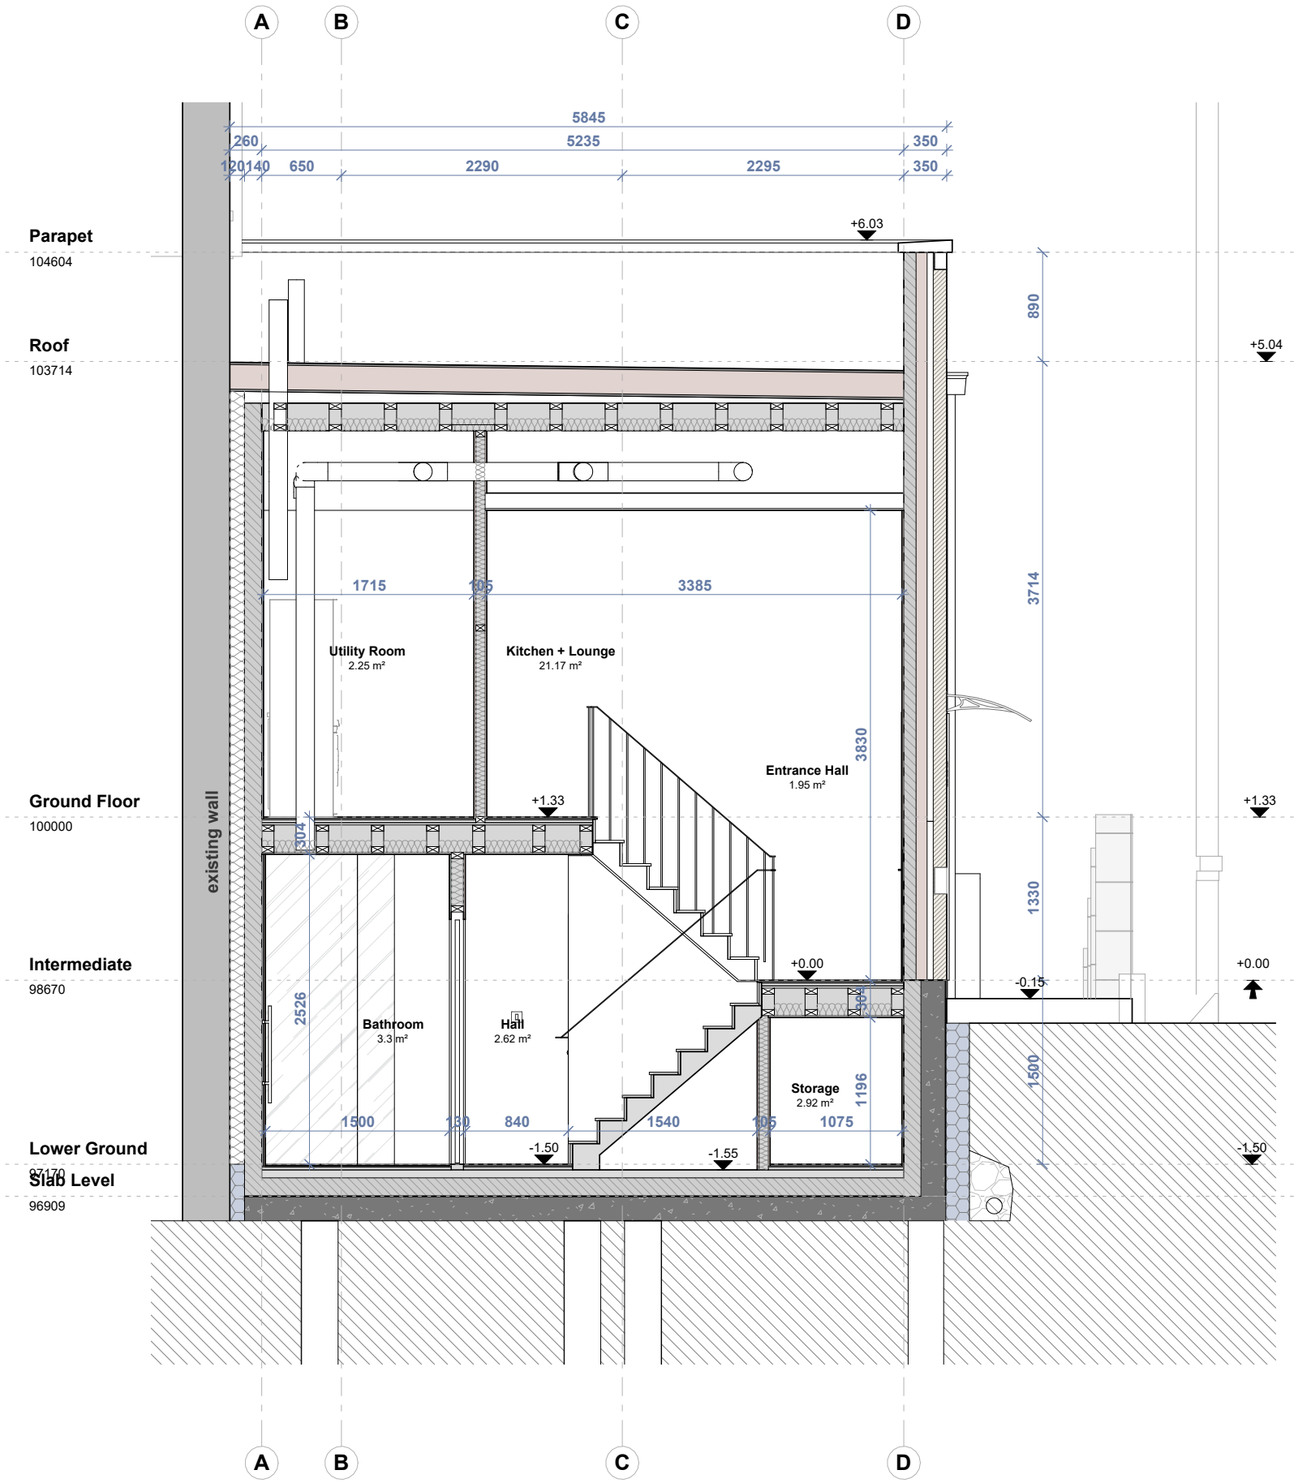

Notes

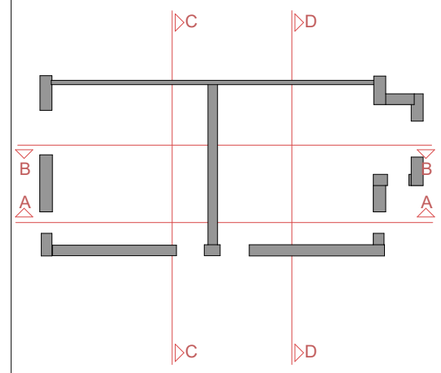

Bourne Architects

bourne-architects.co.uk

6a Godson Street, London, N1 9GZ

T: 0333 444 0424
E: info@bourne-architects.co.uk

RIBA Chartered Practice

These drawings are 'not for construction' unless stated otherwise. Do not scale from this drawing. Use figured dimensions only, which are displayed in millimeters unless stated otherwise. All dimension shall be checked and confirmed with site rep./ contractor and any discrepancies between the drawings and site shall be reported. These drawings should be read in conjunction with all other drawn, written and physical information that is submitted within the complete architectural, structural and third party packages. For any structural details please strictly refer to structural engineer's drawings & calculations.


The copyright of the drawing and designs remains with Bourne Architects Ltd.

53A Warminster Road


Client		Londonist International Management Ltd
Our REF		25-22
Date		31/01/2026
Address		53 Warminster Road, London, SE25 4DQ
Issue		2.1
Status		RIBA Stage 4
Scale	@A3	As indicated

310

Section C 1/50

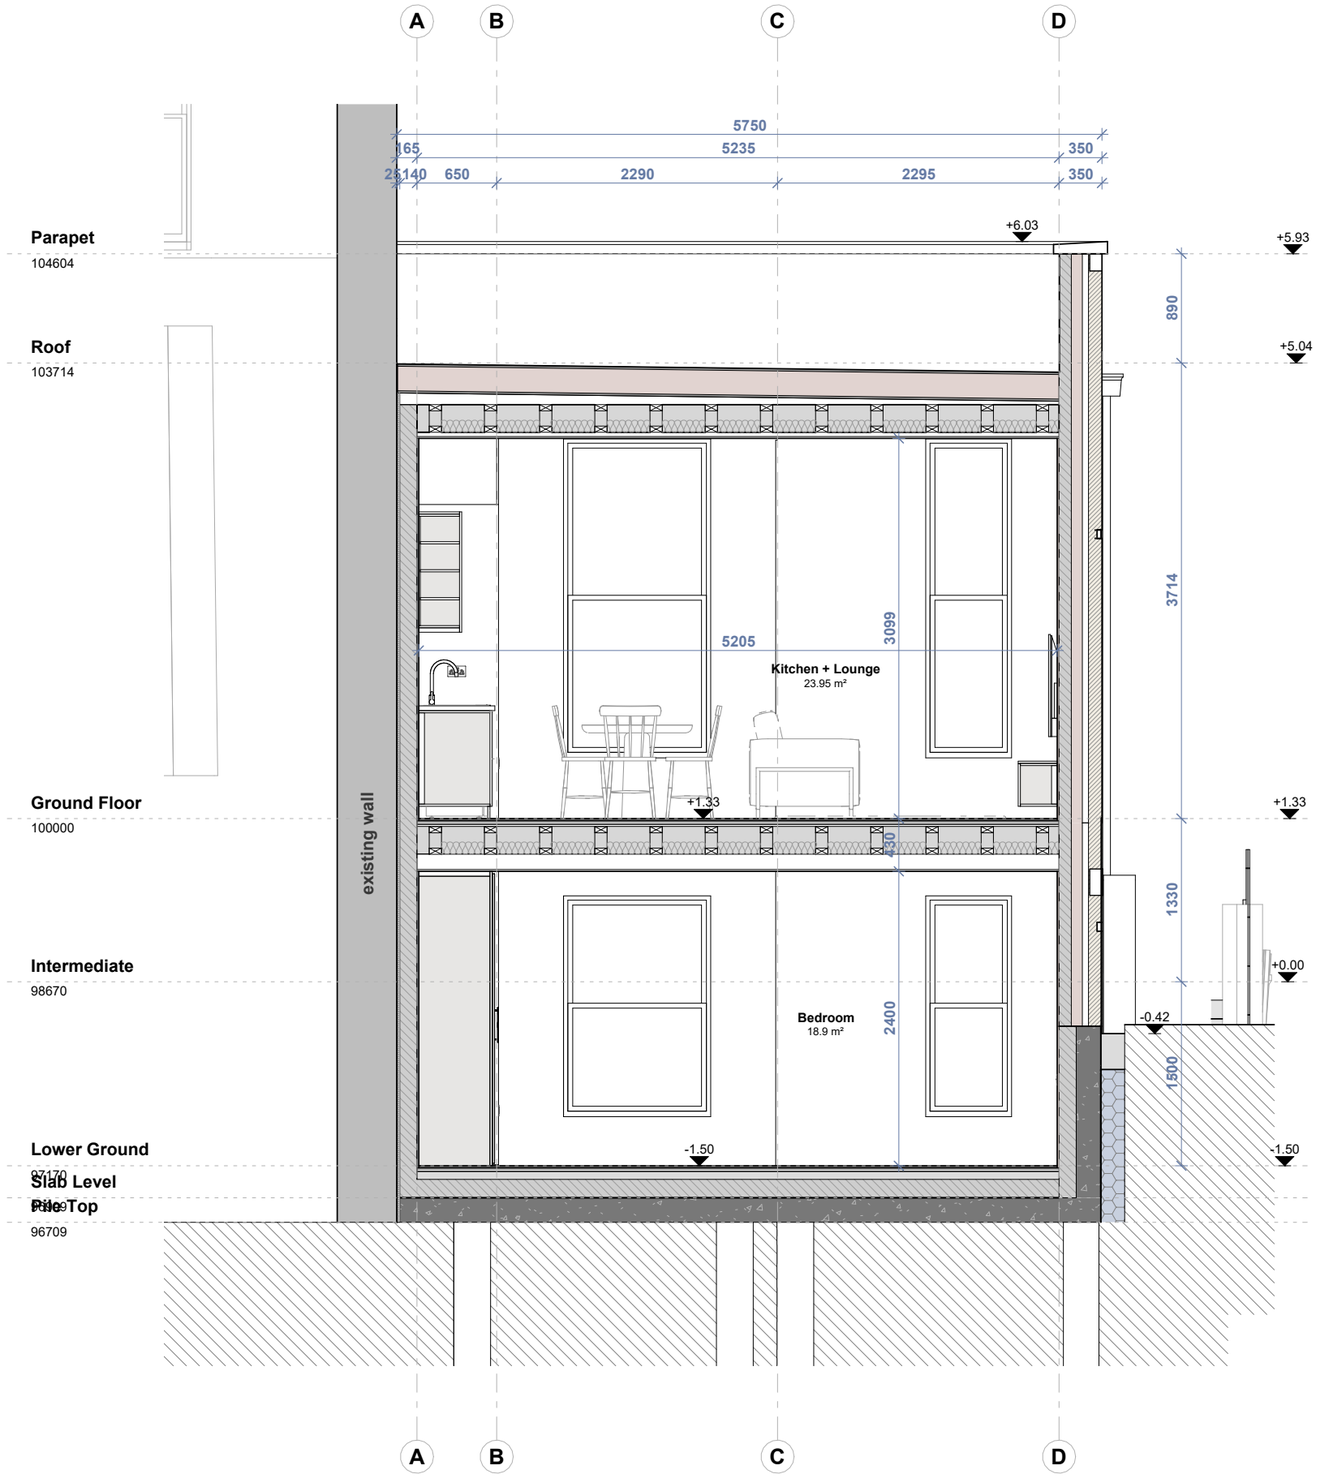

Notes

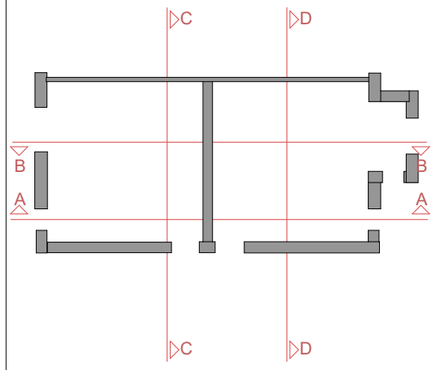

Bourne Architects

bourne-architects.co.uk

6a Godson Street, London, N1 9GZ

T: 0333 444 0424
E: info@bourne-architects.co.uk

RIBA Chartered Practice

These drawings are 'not for construction' unless stated otherwise. Do not scale from this drawing. Use figured dimensions only, which are displayed in millimeters unless stated otherwise. All dimension shall be checked and confirmed with site rep./ contractor and any discrepancies between the drawings and site shall be reported. These drawings should be read in conjunction with all other drawn, written and physical information that is submitted within the complete architectural, structural and third party packages. For any structural details please strictly refer to structural engineer's drawings & calculations.

The copyright of the drawing and designs remains with Bourne Architects Ltd.

53A Warminster Road

Client		Londonist International Management Ltd
Our REF		25-22
Date		31/01/2026
Address		53 Warminster Road, London, SE25 4DQ
Issue		2.1
Status		RIBA Stage 4
Scale	@A3	As indicated

311

Section 1/50