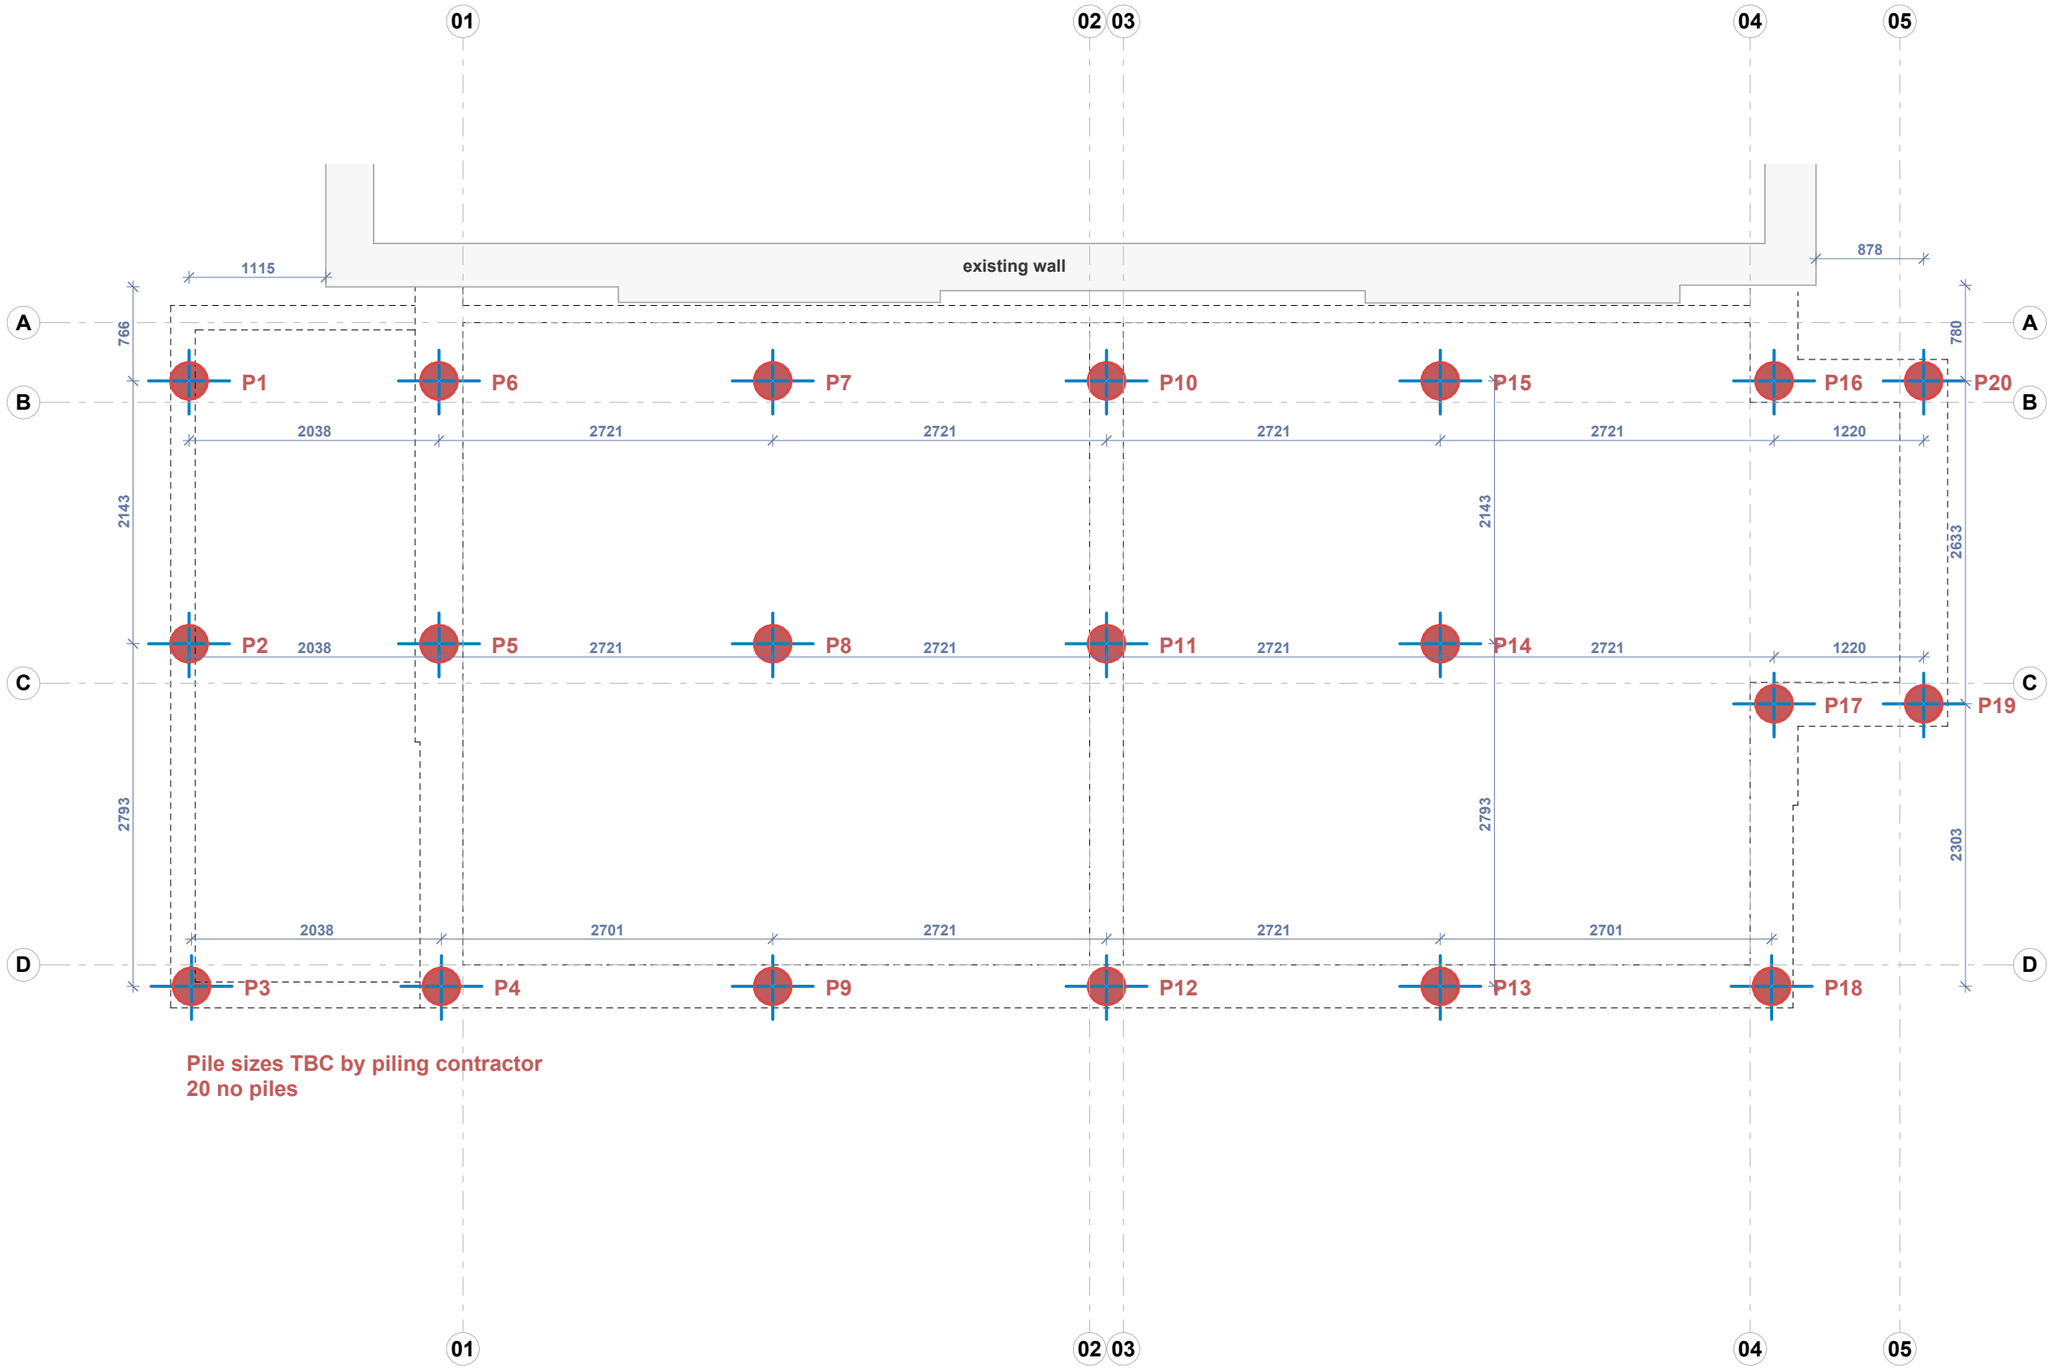


Notes

Structural notes:

Structural works shall be carried out strictly in accordance with the Structural Engineer 's drawings and calculations. Any discrepancies between architectural and structural information shall be reported to the Architect and Structural Engineer before works proceed.

All structural elements shall comply with Building Regulations, including Approved Document A.All structural elements to be inspected and approved by Building Control; provide certificates/test reports where required.

All dimensions to be checked and verified on site prior to fabrication and installation.

Contractor to be responsible for temporary works, propping, sequencing and stability during construction.

project north

Bourne Architects

bourne-architects.co.uk

6a Godson Street, London, N1 9GZ

T: 0333 444 0424
E: info@bourne-architects.co.uk

RIBA Chartered Practice

These drawings are 'not for construction' unless stated otherwise. Do not scale from this drawing. Use figured dimensions only, which are displayed in millimeters unless stated otherwise. All dimension shall be checked and confirmed with site rep./ contractor and any discrepancies between the drawings and site shall be reported. These drawings should be read in conjunction with all other drawn, written and physical information that is submitted within the complete architectural, structural and third party packages. For any structural details please strictly refer to structural engineer's drawings & calculations.


The copyright of the drawing and designs remains with Bourne Architects Ltd.

53A Warminster Road

Client		Londonist International Management Ltd
Our REF		25-22
Date		29/01/2026
Address		53 Warminster Road, London, SE25 4DQ
Issue		1.0
Status		RIBA Stage 4
Scale	@A3	1 : 50

401

Structural Coordination- Piling Plan

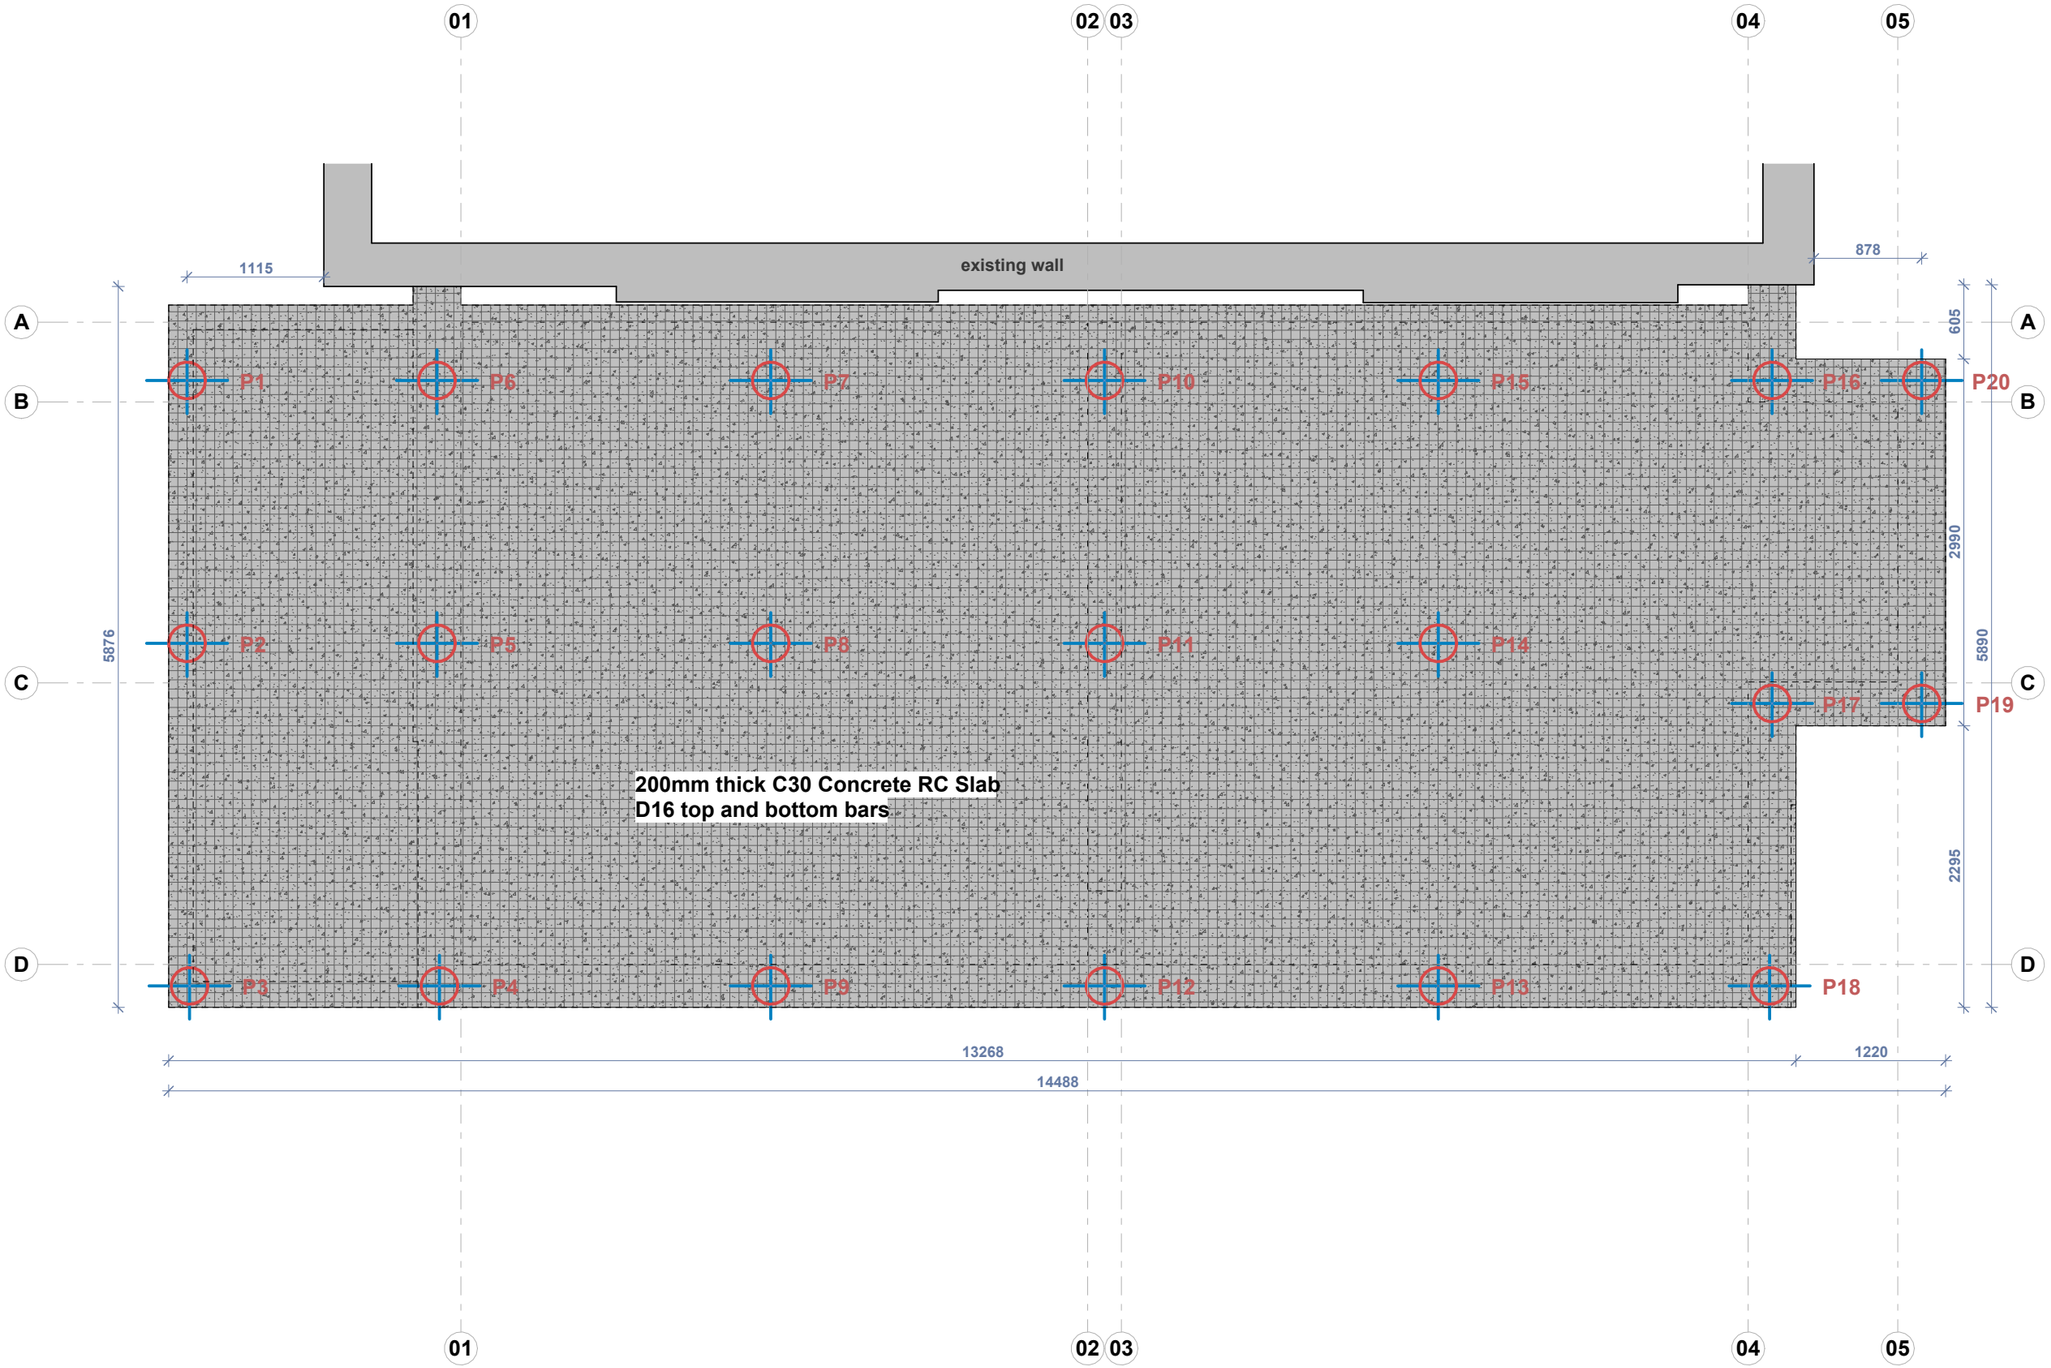

401-Foundation Plan-Piling Copy 1

1 : 50

Notes

Structural notes:

Structural works shall be carried out strictly in accordance with the Structural Engineer 's drawings and calculations. Any discrepancies between architectural and structural information shall be reported to the Architect and Structural Engineer before works proceed.

All structural elements shall comply with Building Regulations, including Approved Document A.All structural elements to be inspected and approved by Building Control; provide certificates/test reports where required.

All dimensions to be checked and verified on site prior to fabrication and installation.

Contractor to be responsible for temporary works, propping, sequencing and stability during construction.

project north

Bourne Architects

bourne-architects.co.uk

6a Godson Street, London, N1 9GZ

T: 0333 444 0424
E: info@bourne-architects.co.uk

RIBA Chartered Practice

These drawings are 'not for construction' unless stated otherwise. Do not scale from this drawing. Use figured dimensions only, which are displayed in millimeters unless stated otherwise. All dimension shall be checked and confirmed with site rep./ contractor and any discrepancies between the drawings and site shall be reported. These drawings should be read in conjunction with all other drawn, written and physical information that is submitted within the complete architectural, structural and third party packages. For any structural details please strictly refer to structural engineer's drawings & calculations.

The copyright of the drawing and designs remains with Bourne Architects Ltd.

53A Warminster Road


Client		Londonist International Management Ltd
Our REF		25-22
Date		29/01/2026
Address		53 Warminster Road, London, SE25 4DQ
Issue		01/28/26
Status		RIBA Stage 4
Scale	@A3	1 : 50

402

Structural Coordination - Foundation Plan

Catnic Lintel Type 1: Catnic Lintel Standard Duty min.150mm bearing on each side, suitable for 180-200mm cavity

Catnic Lintel Type 2: Catnic Lintel Standard Duty min.150mm bearing on each side, 140-150mm cavity

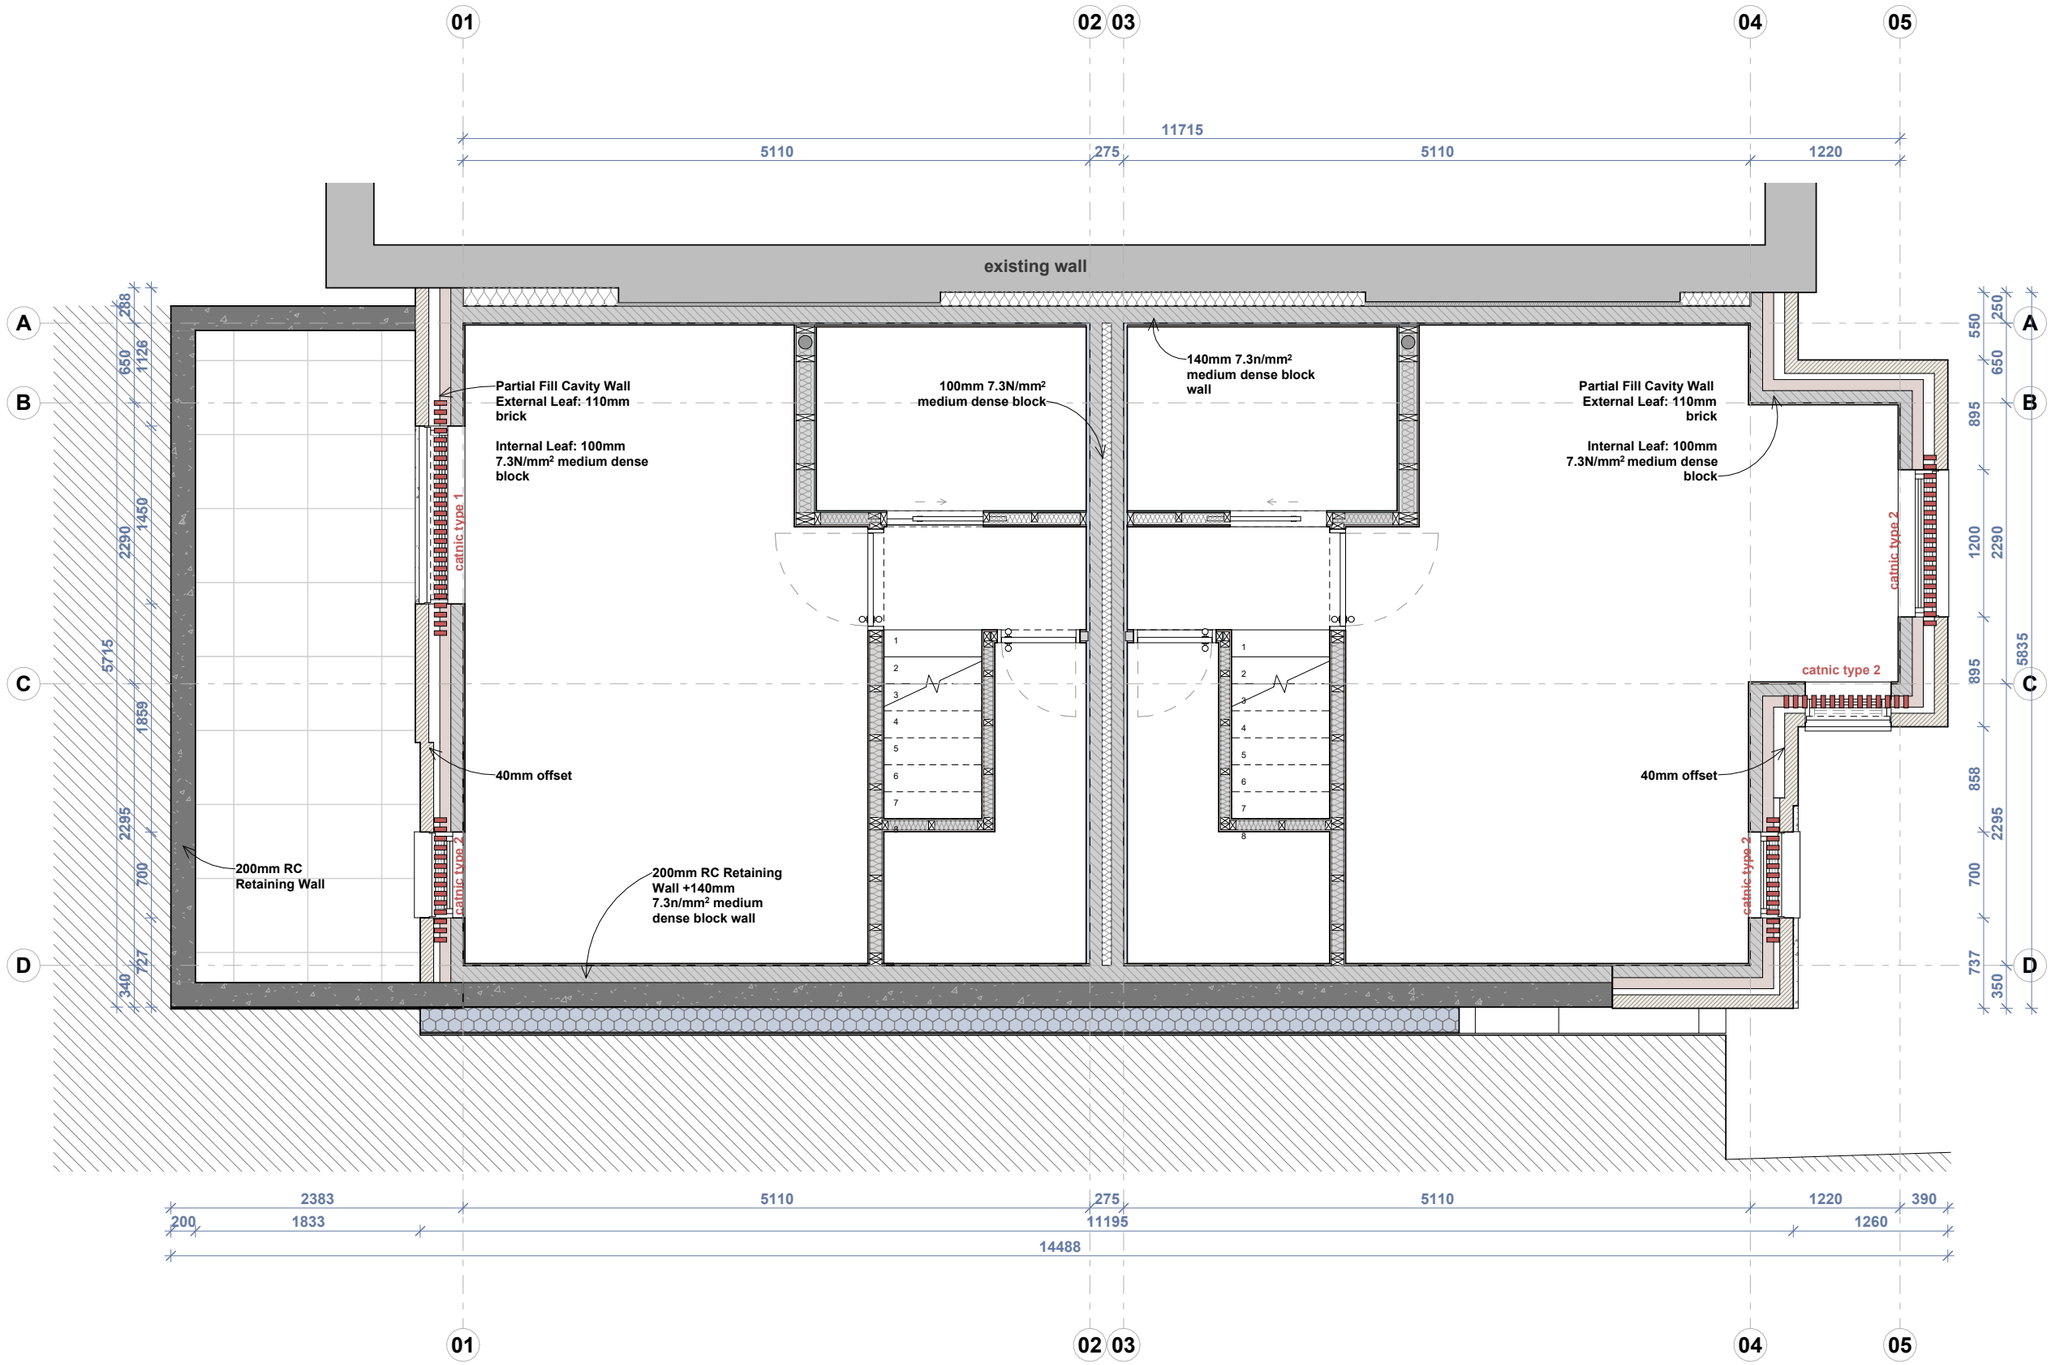

Notes

Structural notes:

Structural works shall be carried out strictly in accordance with the Structural Engineer 's drawings and calculations. Any discrepancies between architectural and structural information shall be reported to the Architect and Structural Engineer before works proceed.

All structural elements shall comply with Building Regulations, including Approved Document A.All structural elements to be inspected and approved by Building Control; provide certificates/test reports where required.

All dimensions to be checked and verified on site prior to fabrication and installation.

Contractor to be responsible for temporary works, propping, sequencing and stability during construction.

project north

Bourne Architects

bourne-architects.co.uk

6a Godson Street, London, N1 9GZ

T: 0333 444 0424
E: info@bourne-architects.co.uk

RIBA Chartered Practice

These drawings are 'not for construction' unless stated otherwise. Do not scale from this drawing. Use figured dimensions only, which are displayed in millimeters unless stated otherwise. All dimension shall be checked and confirmed with site rep./ contractor and any discrepancies between the drawings and site shall be reported. These drawings should be read in conjunction with all other drawn, written and physical information that is submitted within the complete architectural, structural and third party packages. For any structural details please strictly refer to structural engineer's drawings & calculations.

The copyright of the drawing and designs remains with Bourne Architects Ltd.

53A Warminster Road


Client		Londonist International Management Ltd
Our REF		25-22
Date		29/01/2026
Address		53 Warminster Road, London, SE25 4DQ
Issue		1.0
Status		RIBA Stage 4
Scale	@A3	1 : 50

403

Structural Coordination -Lower Ground Floor Plan

Catnic Lintel Type 1: Catnic Lintel Standard Duty min.150mm bearing on each side, suitable for 180-200mm cavity

Catnic Lintel Type 2: Catnic Lintel Standard Duty min.150mm bearing on each side, 140-150mm cavity

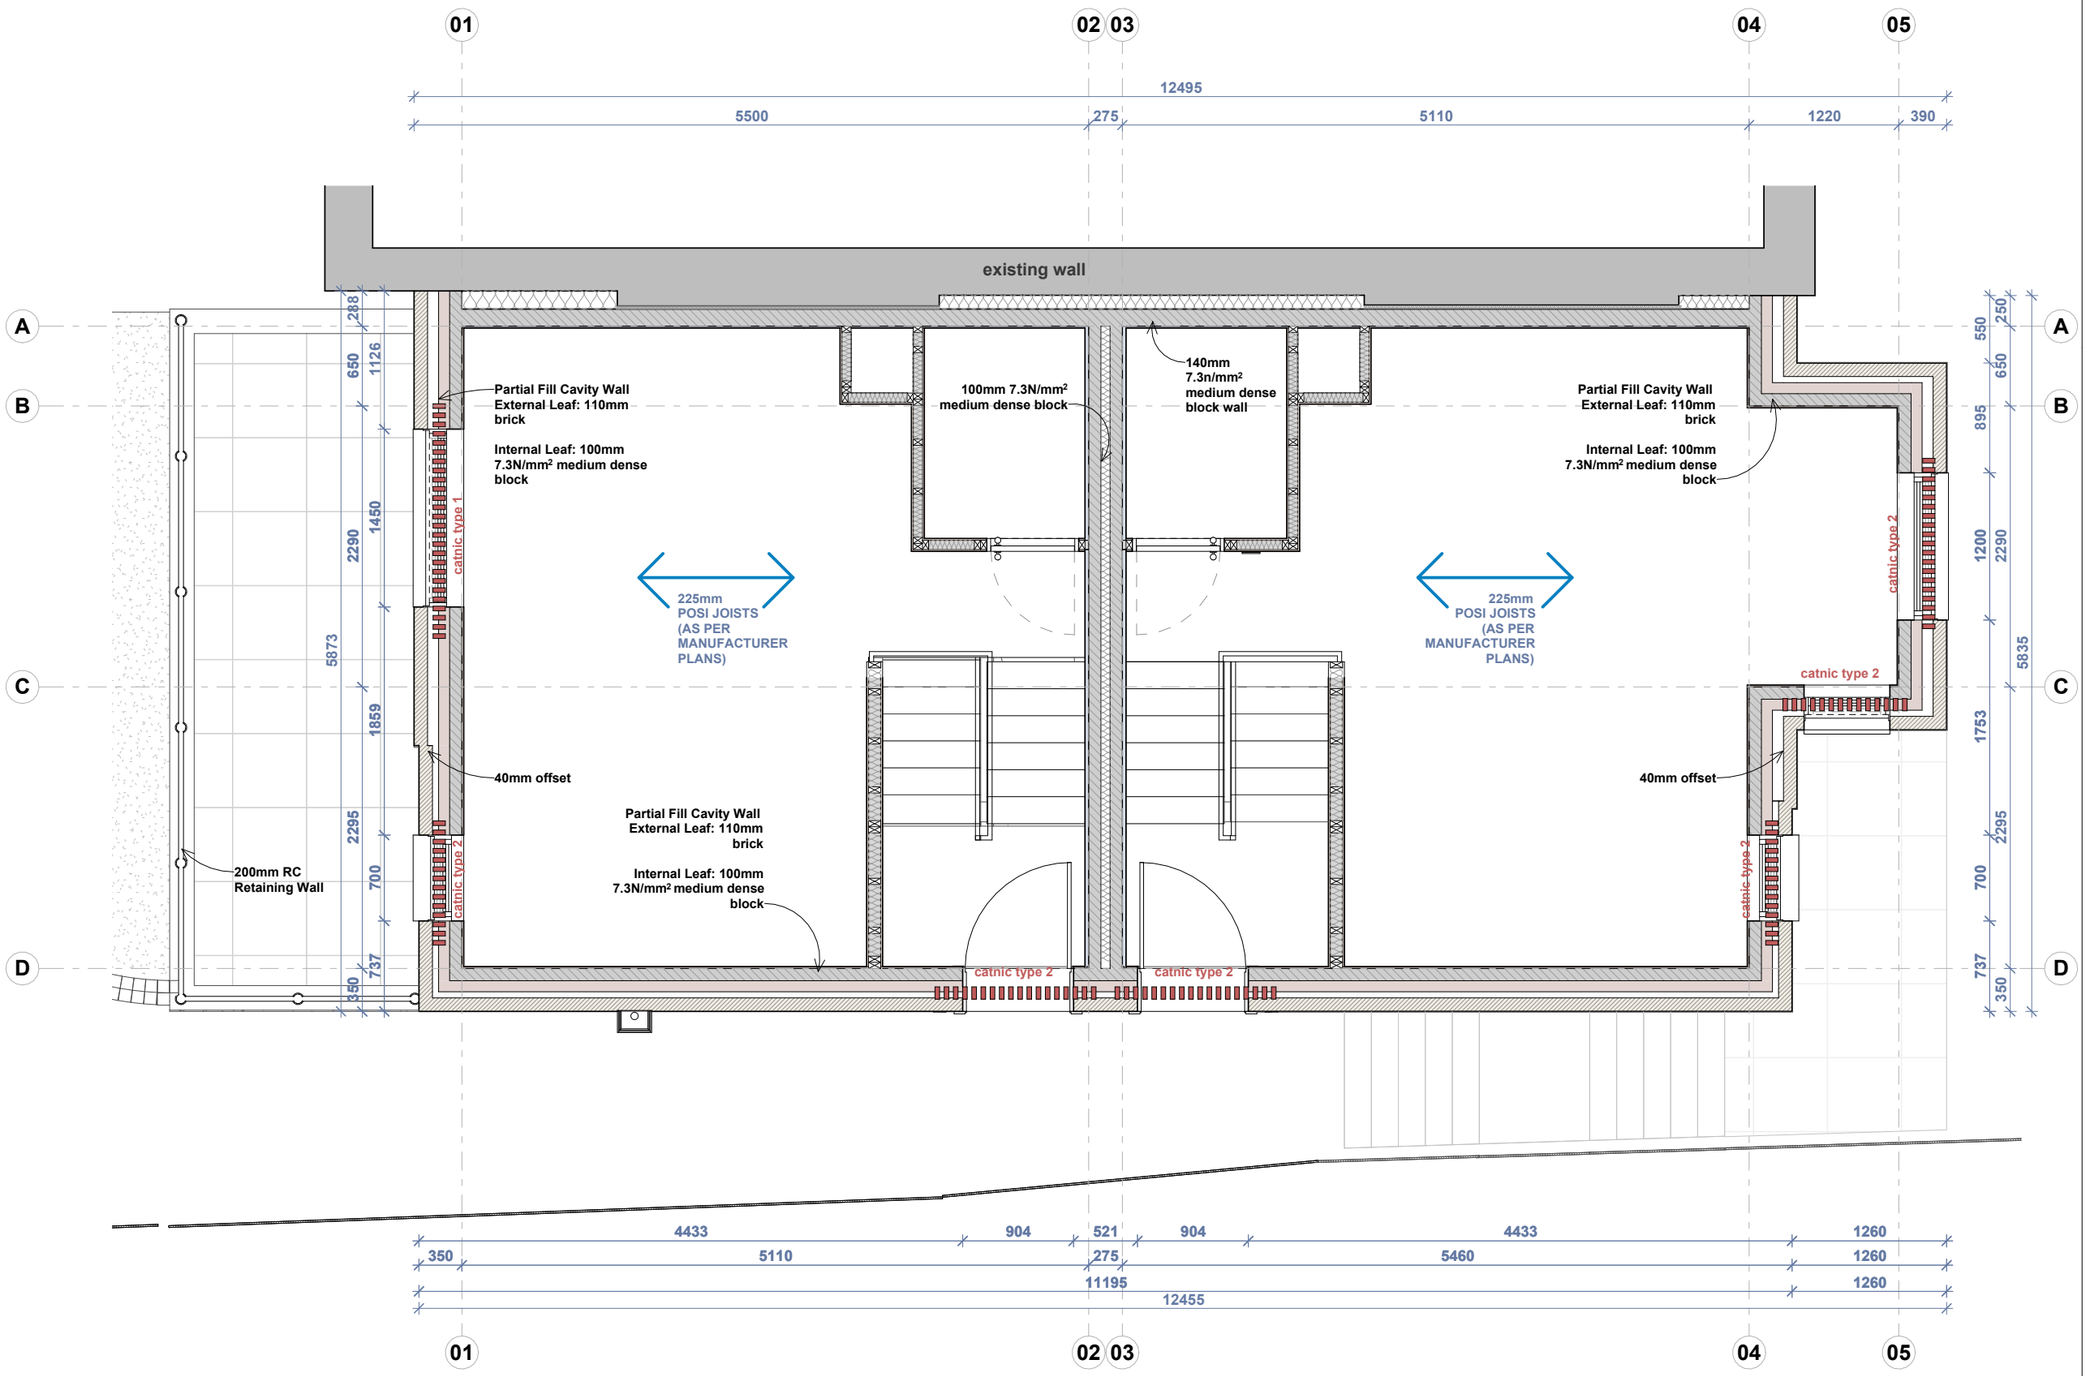

Notes

Structural notes:

Structural works shall be carried out strictly in accordance with the Structural Engineer 's drawings and calculations. Any discrepancies between architectural and structural information shall be reported to the Architect and Structural Engineer before works proceed.

All structural elements shall comply with Building Regulations, including Approved Document A.All structural elements to be inspected and approved by Building Control; provide certificates/test reports where required.

All dimensions to be checked and verified on site prior to fabrication and installation.

Contractor to be responsible for temporary works, propping, sequencing and stability during construction.

project north

Bourne Architects

bourne-architects.co.uk

6a Godson Street, London, N1 9GZ

T: 0333 444 0424
E: info@bourne-architects.co.uk

RIBA Chartered Practice

These drawings are 'not for construction' unless stated otherwise. Do not scale from this drawing. Use figured dimensions only, which are displayed in millimeters unless stated otherwise. All dimension shall be checked and confirmed with site rep./ contractor and any discrepancies between the drawings and site shall be reported. These drawings should be read in conjunction with all other drawn, written and physical information that is submitted within the complete architectural, structural and third party packages. For any structural details please strictly refer to structural engineer's drawings & calculations.


The copyright of the drawing and designs remains with Bourne Architects Ltd.

53A Warminster Road

Client		Londonist International Management Ltd
Our REF		25-22
Date		29/01/2026
Address		53 Warminster Road, London, SE25 4DQ
Issue		1.0
Status		RIBA Stage 4
Scale	@A3	1 : 50

404

Structural Coordination- Ground Floor Plan

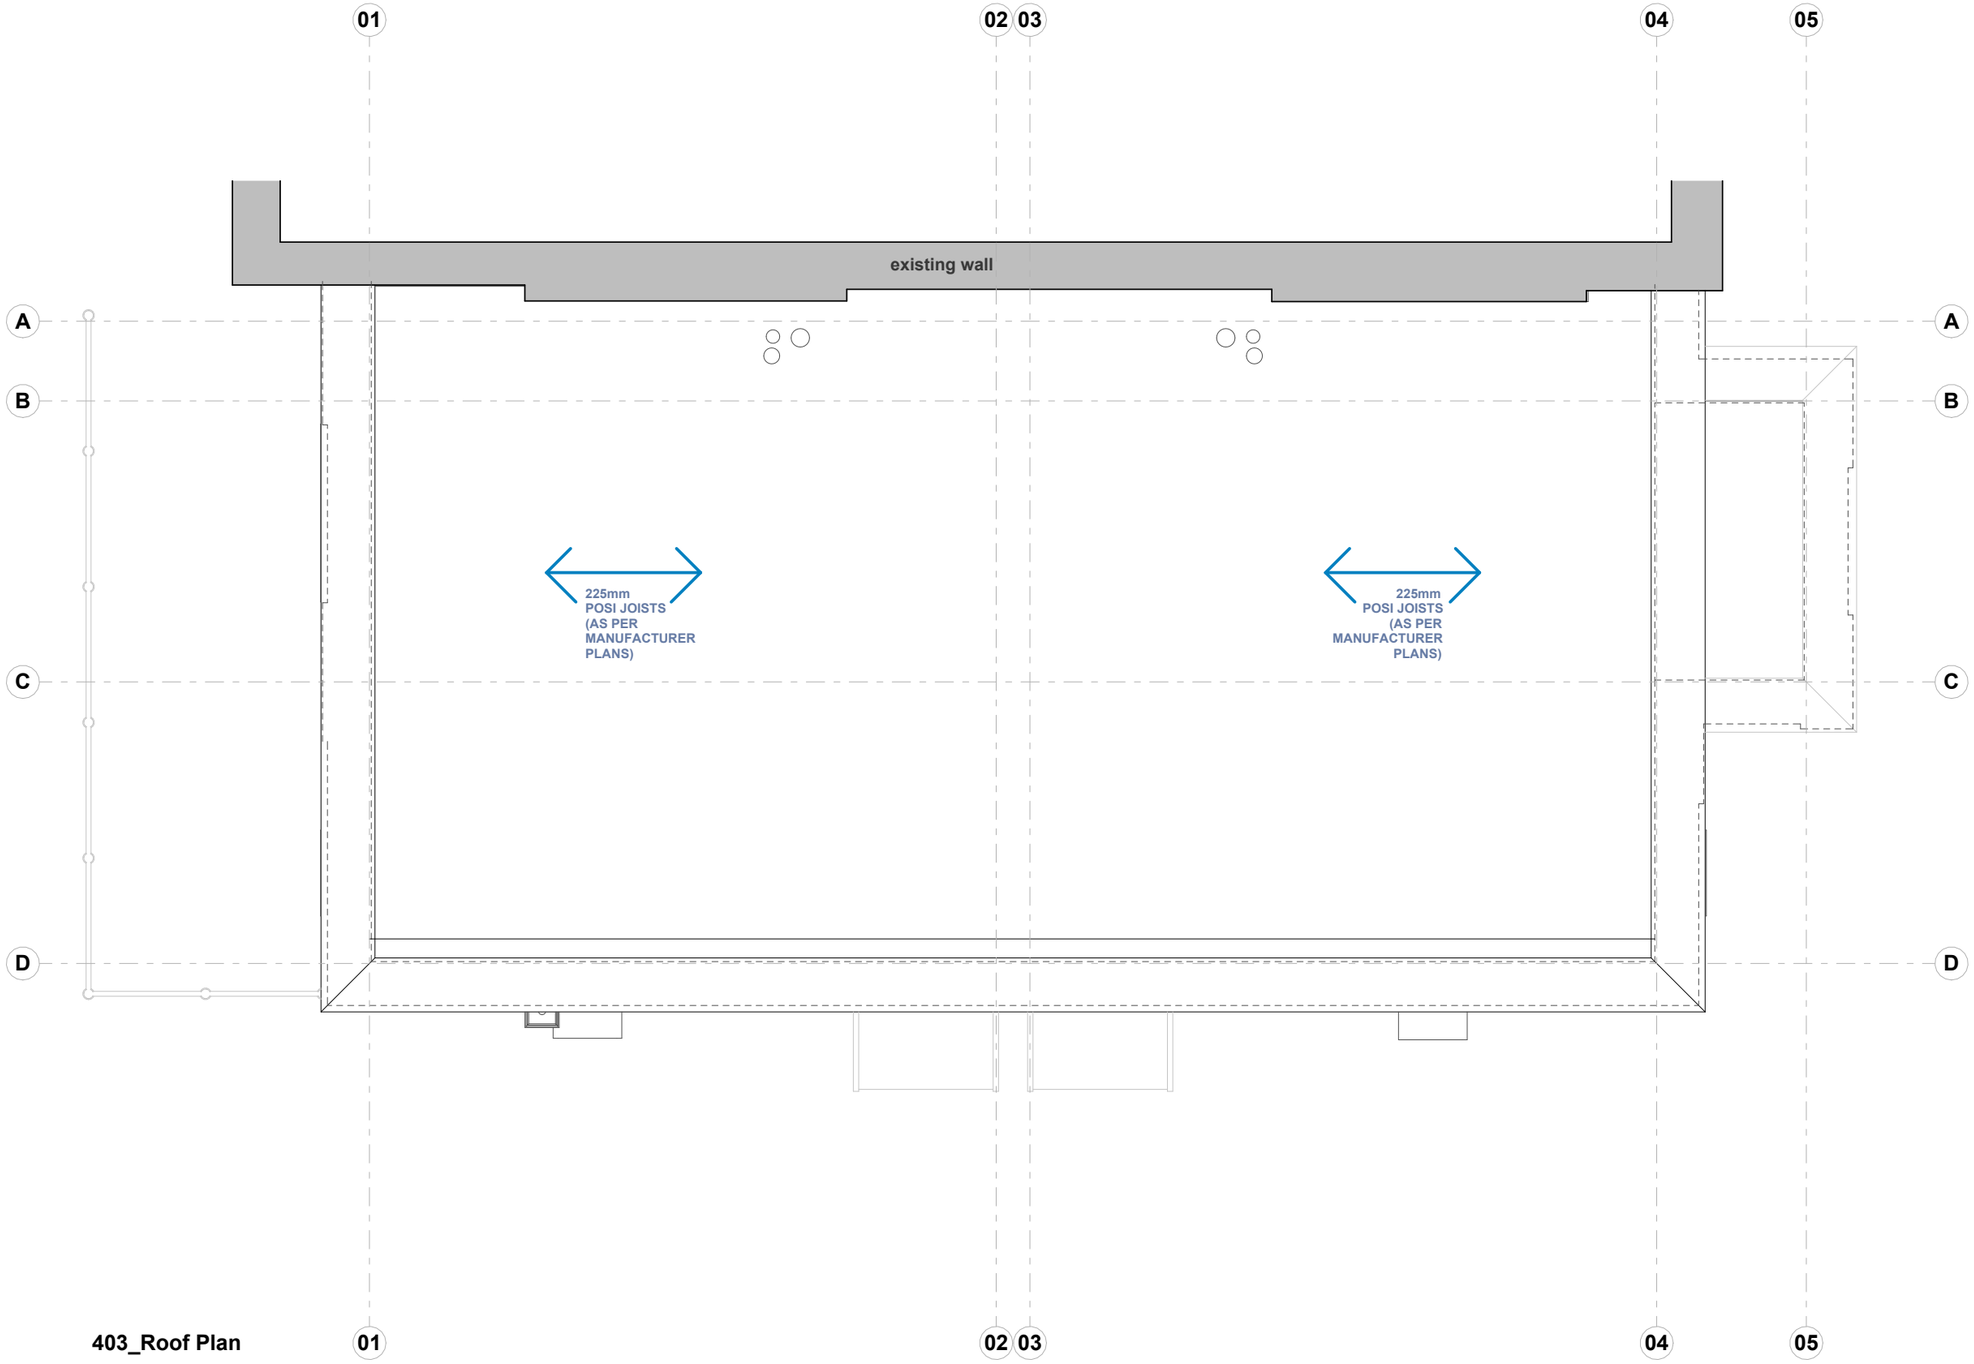

403_Roof Plan

1 : 50

Notes

Structural notes:

Structural works shall be carried out strictly in accordance with the Structural Engineer 's drawings and calculations. Any discrepancies between architectural and structural information shall be reported to the Architect and Structural Engineer before works proceed.

All structural elements shall comply with Building Regulations, including Approved Document A.All structural elements to be inspected and approved by Building Control; provide certificates/test reports where required.

All dimensions to be checked and verified on site prior to fabrication and installation.

Contractor to be responsible for temporary works, propping, sequencing and stability during construction.

project north

Bourne Architects

bourne-architects.co.uk

6a Godson Street, London, N1 9GZ

T: 0333 444 0424
E: info@bourne-architects.co.uk

RIBA Chartered Practice

These drawings are 'not for construction' unless stated otherwise. Do not scale from this drawing. Use figured dimensions only, which are displayed in millimeters unless stated otherwise. All dimension shall be checked and confirmed with site rep./ contractor and any discrepancies between the drawings and site shall be reported. These drawings should be read in conjunction with all other drawn, written and physical information that is submitted within the complete architectural, structural and third party packages. For any structural details please strictly refer to structural engineer's drawings & calculations.

The copyright of the drawing and designs remains with Bourne Architects Ltd.

53A Warminster Road

Client		Londonist International Management Ltd
Our REF		25-22
Date		29/01/2026
Address		53 Warminster Road, London, SE25 4DQ
Issue		1.0
Status		RIBA Stage 4
Scale	@A3	1 : 50

405

Structural -Roof Plan