


LIGHTWELL BALUSTRADE

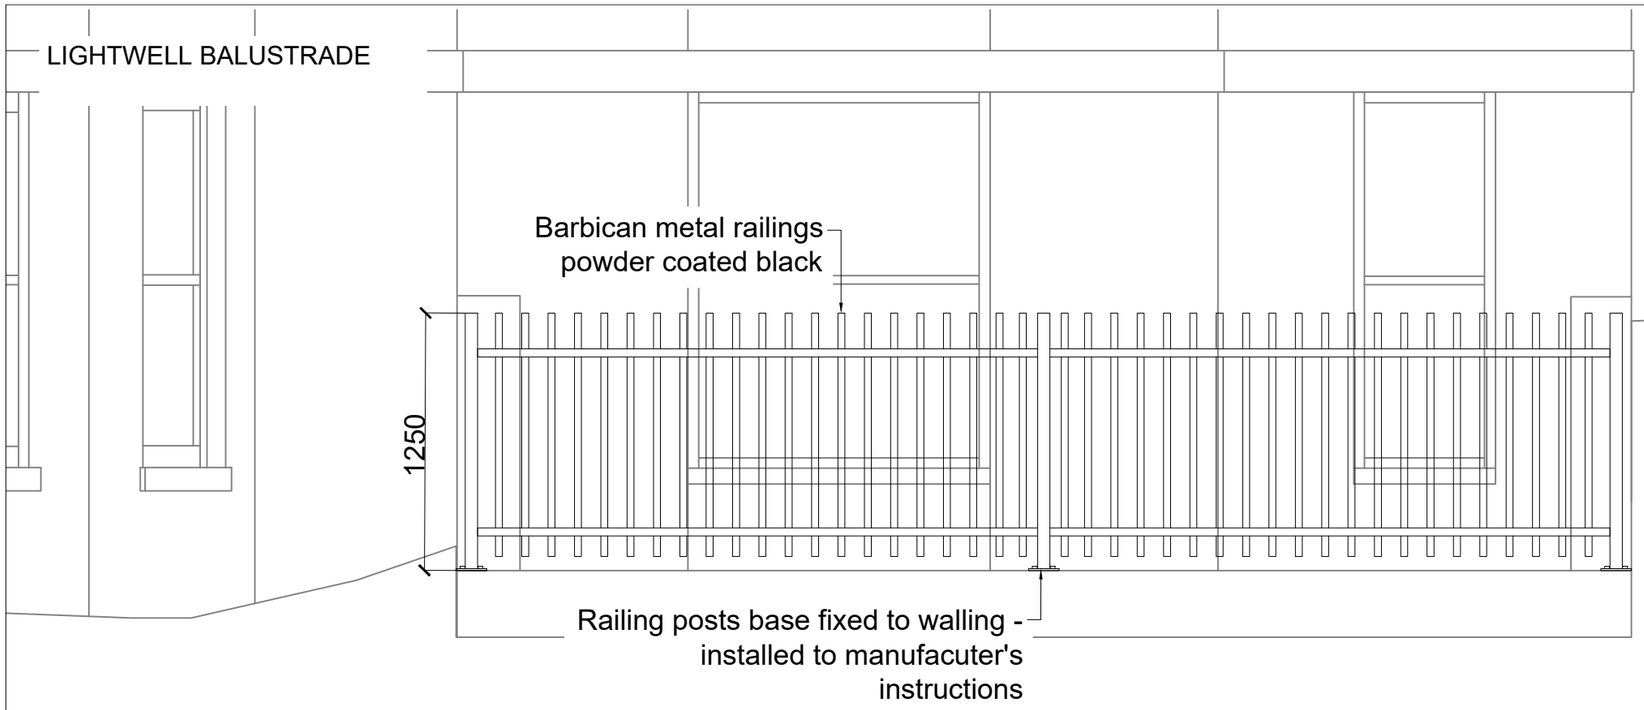

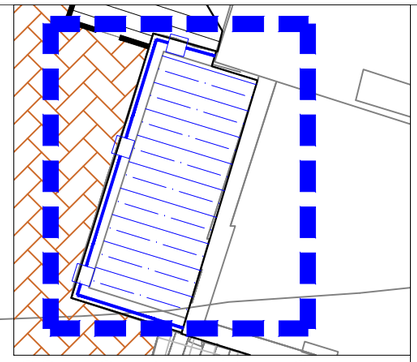

LOCATION PLAN (BALUSTRADE)

HIT AND MISS FENCING

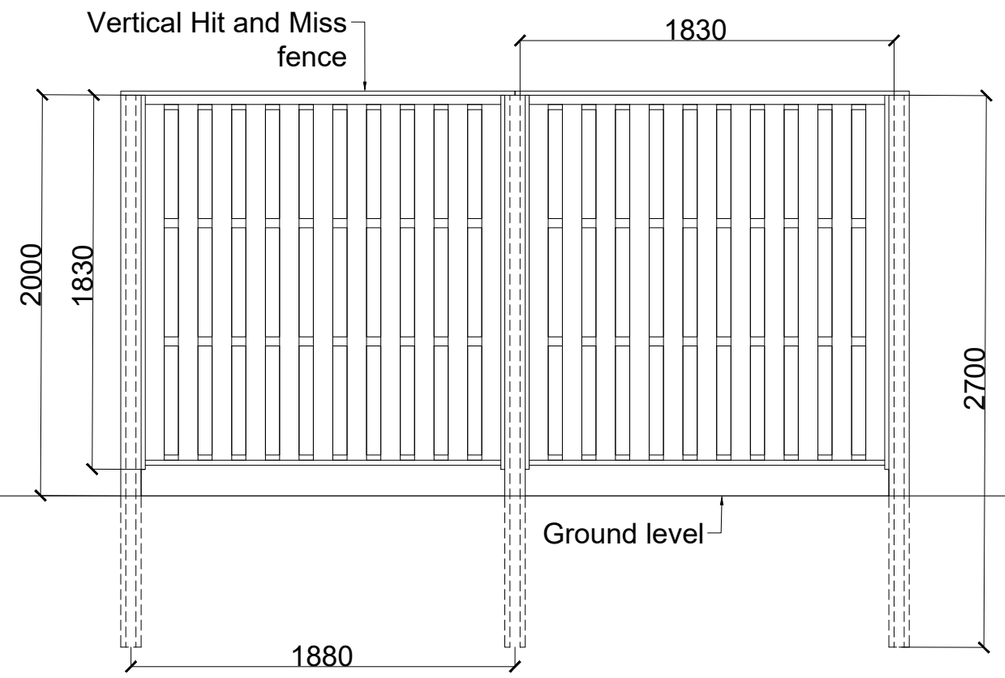

FOR PLANNING

WEDDLES
MAIL@WEDDLES.CO.UK
WEDDLES.CO.UK
0114 250 1181
UNIT 4 WESTBROOK COURT
SHEFFIELD, S11 8YZ
LANDSCAPE
ARBORICULTURE
GARDEN DESIGN
ECOLOGY

Job WARMINSTER ROAD, SOUTH NORWOOD

Title LIGHTWELL BALUSTRADE AND HIT AND MISS FENCE

scale@A3	drawn	date	drawing number	revision
1:30	JM	MAR 25	1782-004	-