
CLUTTONS
Chartered Surveyors • Property Consultants

Job No.	27266
By	ML
Date	23.01.23
Sheet	S-00235 C1

Project: 53 WARMINSTER RD, LONDON SE25 4QR

STEEL POST & FOOTING DETAILS : SHEET 2

POST ADJACENT TO REAR WALL:

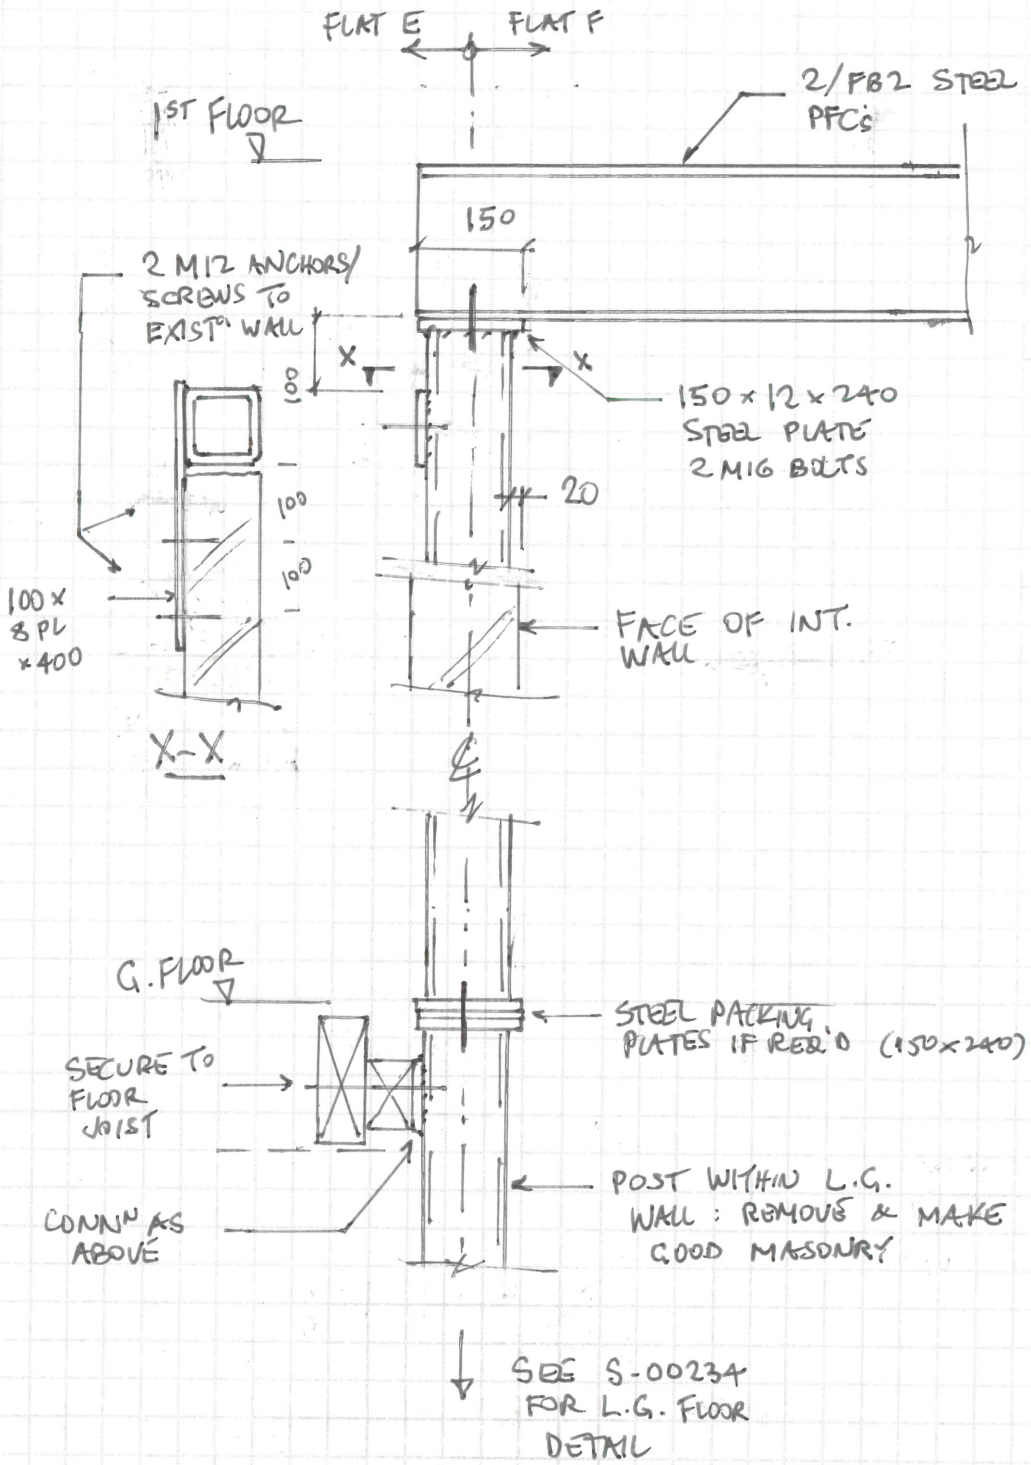

NOTES

1. REF. S-00200 FOR GEN. NOTES